


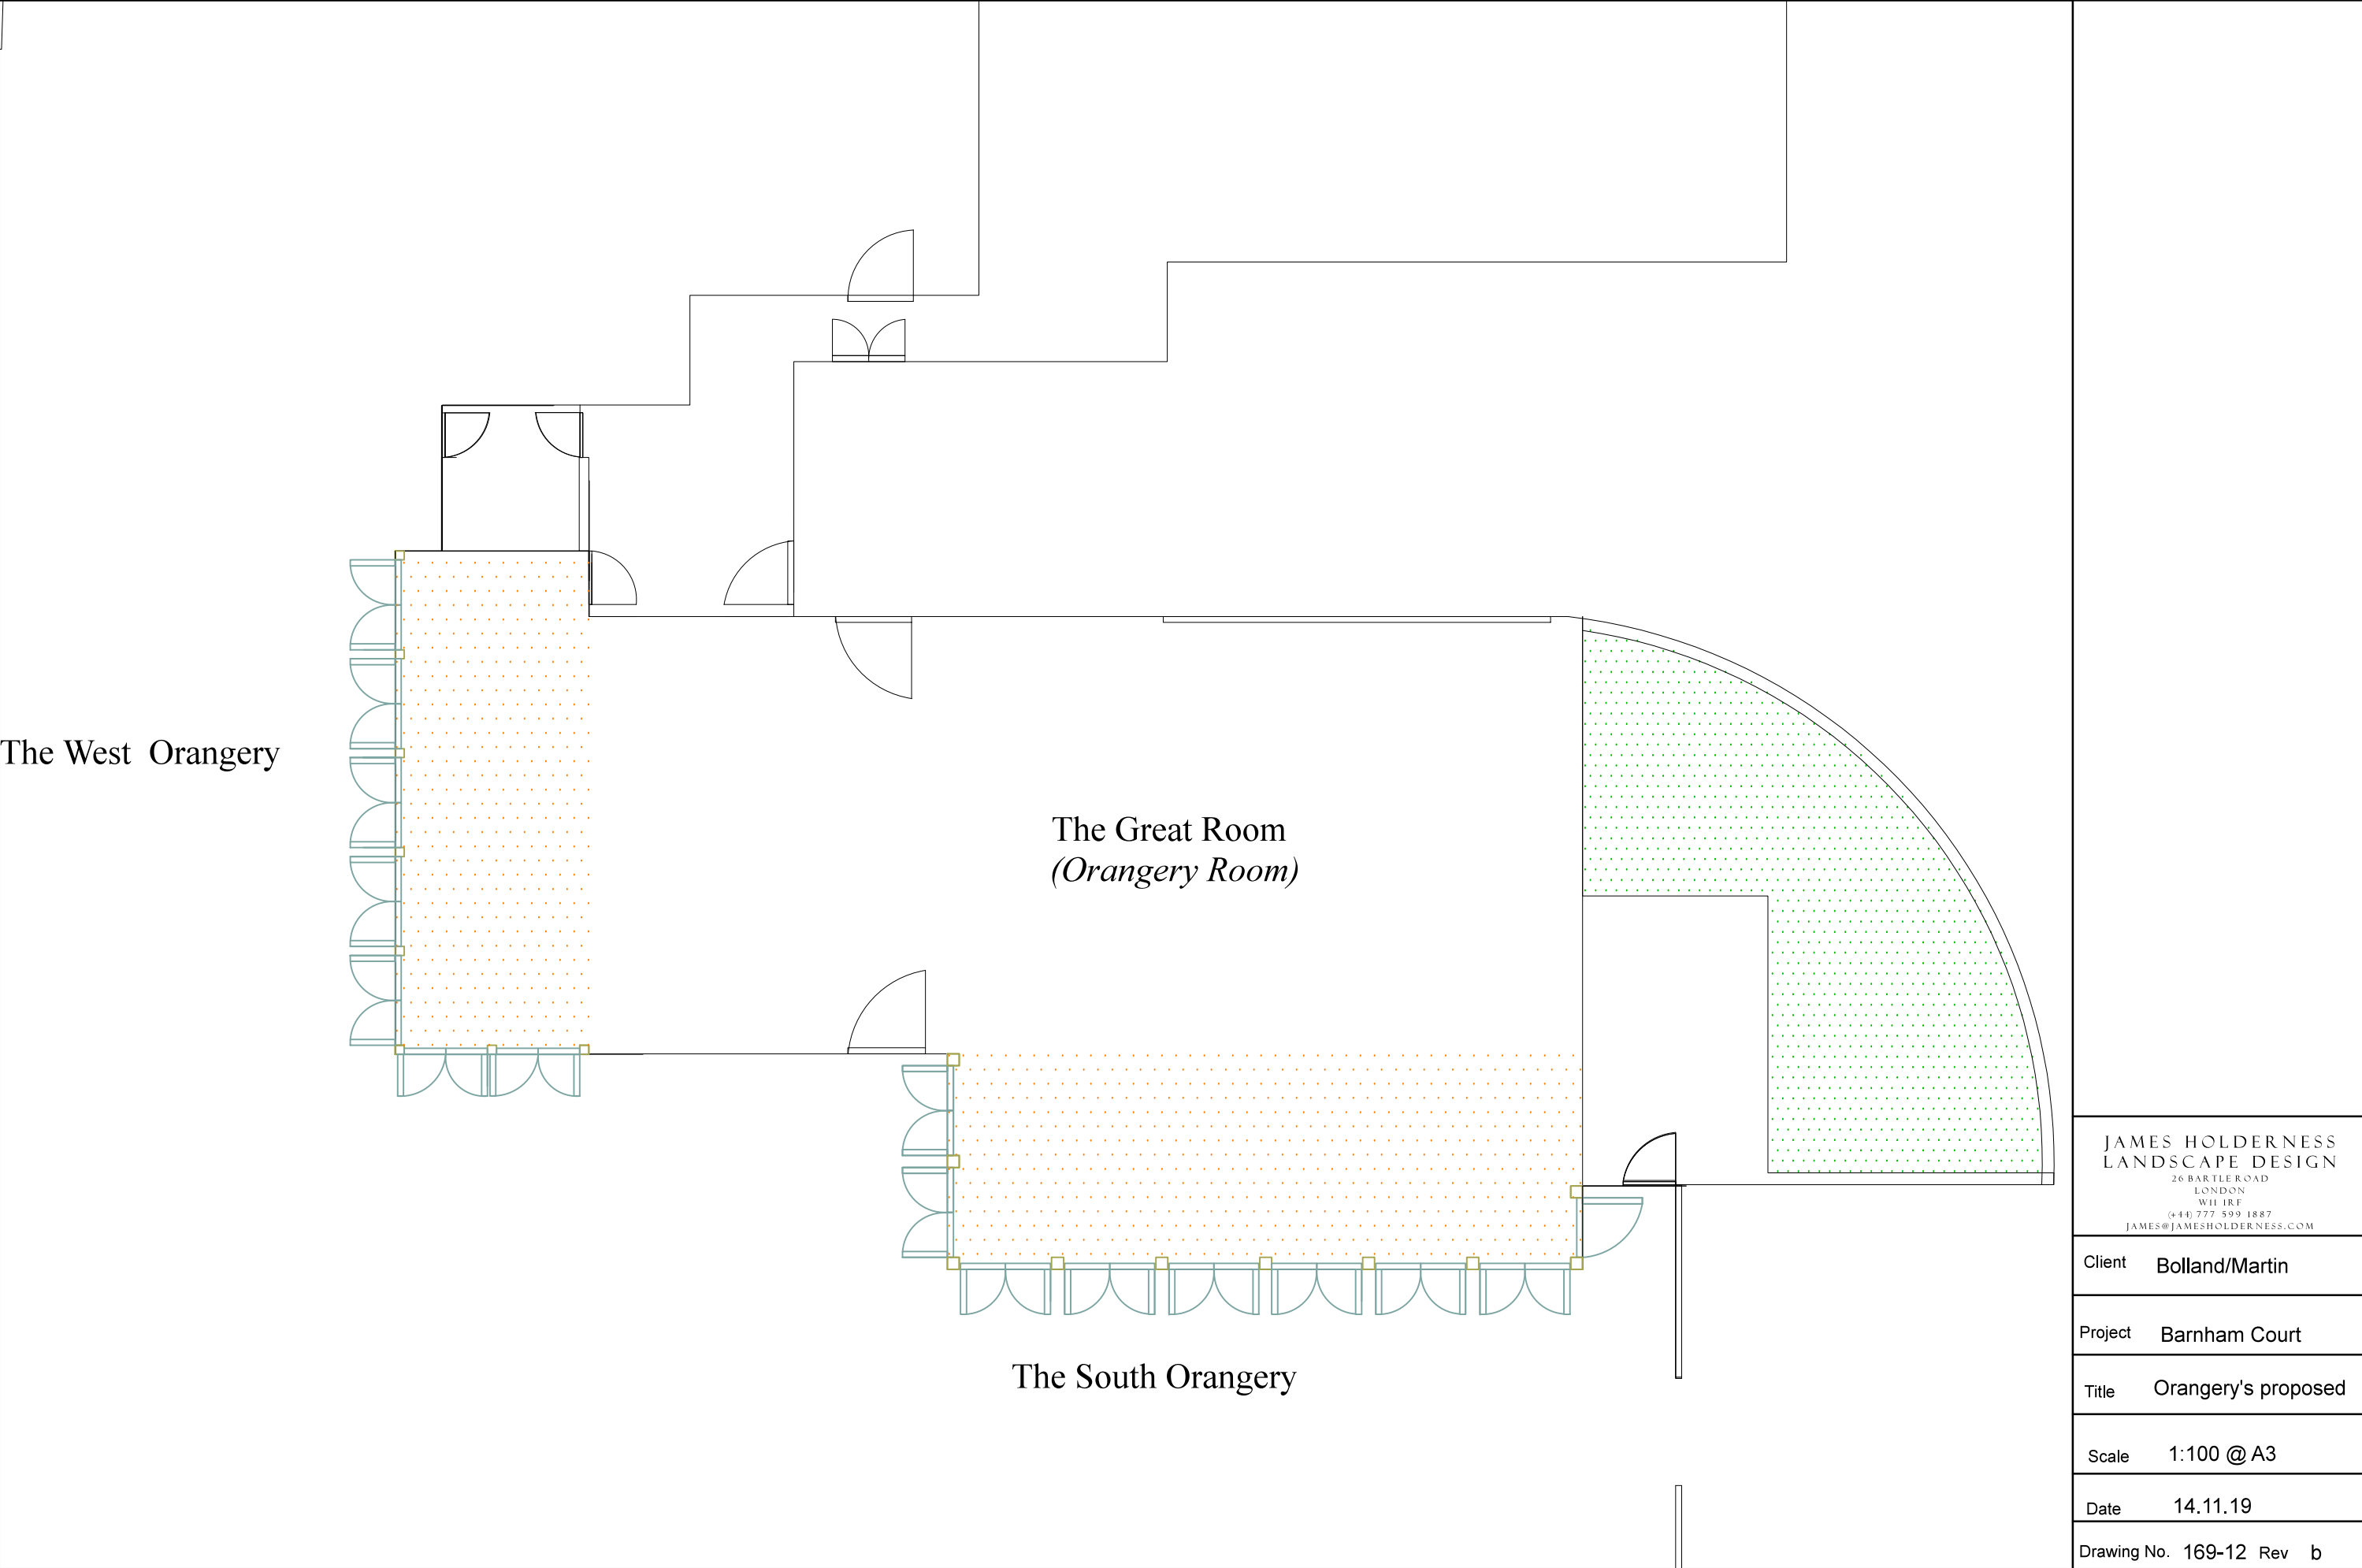

JAMES HOLDERNESS LANDSCAPE DESIGN 26 BARTLE ROAD LONDON W11 1RF (44) 777 599 1887 JAMES@JAMESHOLDERNESS.COM	
Client	Bolland/Martin
Project	Barnham Court
Title	Orangery's proposed
Scale	1:100 @ A3
Date	14.11.19
Drawing No.	169-12 Rev b