


The South Orangery Proposal

- Plan showing plan and arrangement of 9no. glazed panel double doors
- Oak Timber posts with Doric column and parapet detail consistent with West Orangery facade
- Door openings 1510mm

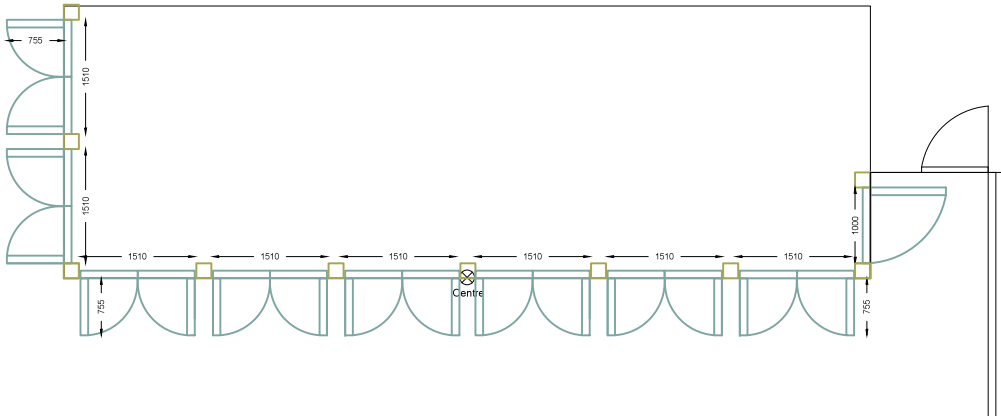

Plan South Orangery



JAMES HOLDERNESS
LANDSCAPE DESIGN
26 BARTLE ROAD
LONDON
W11 1RF
0444 777 599 1887
JAMES@JAMESHOLDERNESS.COM

Client Bolland/Martin

Project Barnham Court

Title Sth Orangery Proposed

Scale 1:100 @ A3

Date 14.11.19

Drawing No. 169-09 Rev g