


04 August 2025

Site Photographs

Proposed Replacement Barn, Highground Lane, Barnham

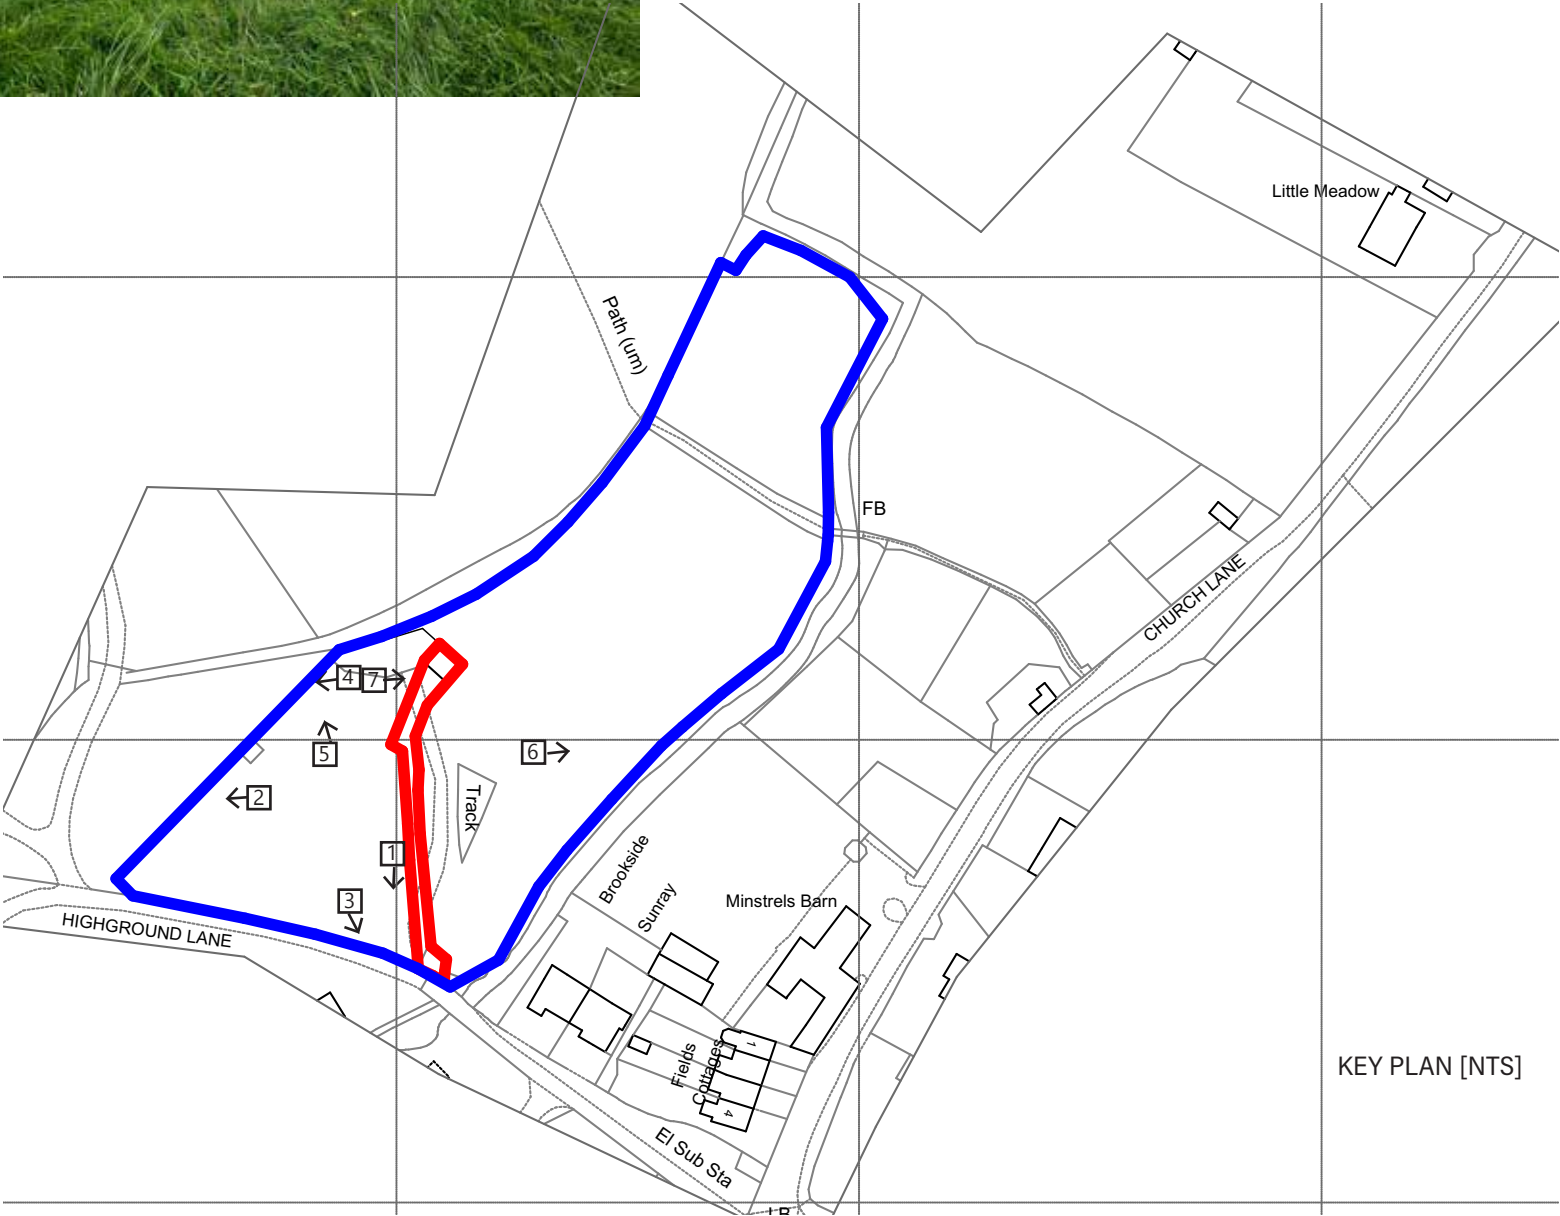

REV		DESCRIPTION	DATE	AUTHOR	CHK'D	Materials Key	PROJECT			JOB NO.	DRAWING NO.
A		Planning Issue	20/08/25	CW			Proposed Replacement Barn, Highground Lane, Barnham			645	302
							CLIENT			SCALE @ A3	AUTHOR/CHK'D
							Mr A Brazil			na	CW
							DRAWING			DATE	REVISION
							Site Photographs			A	