


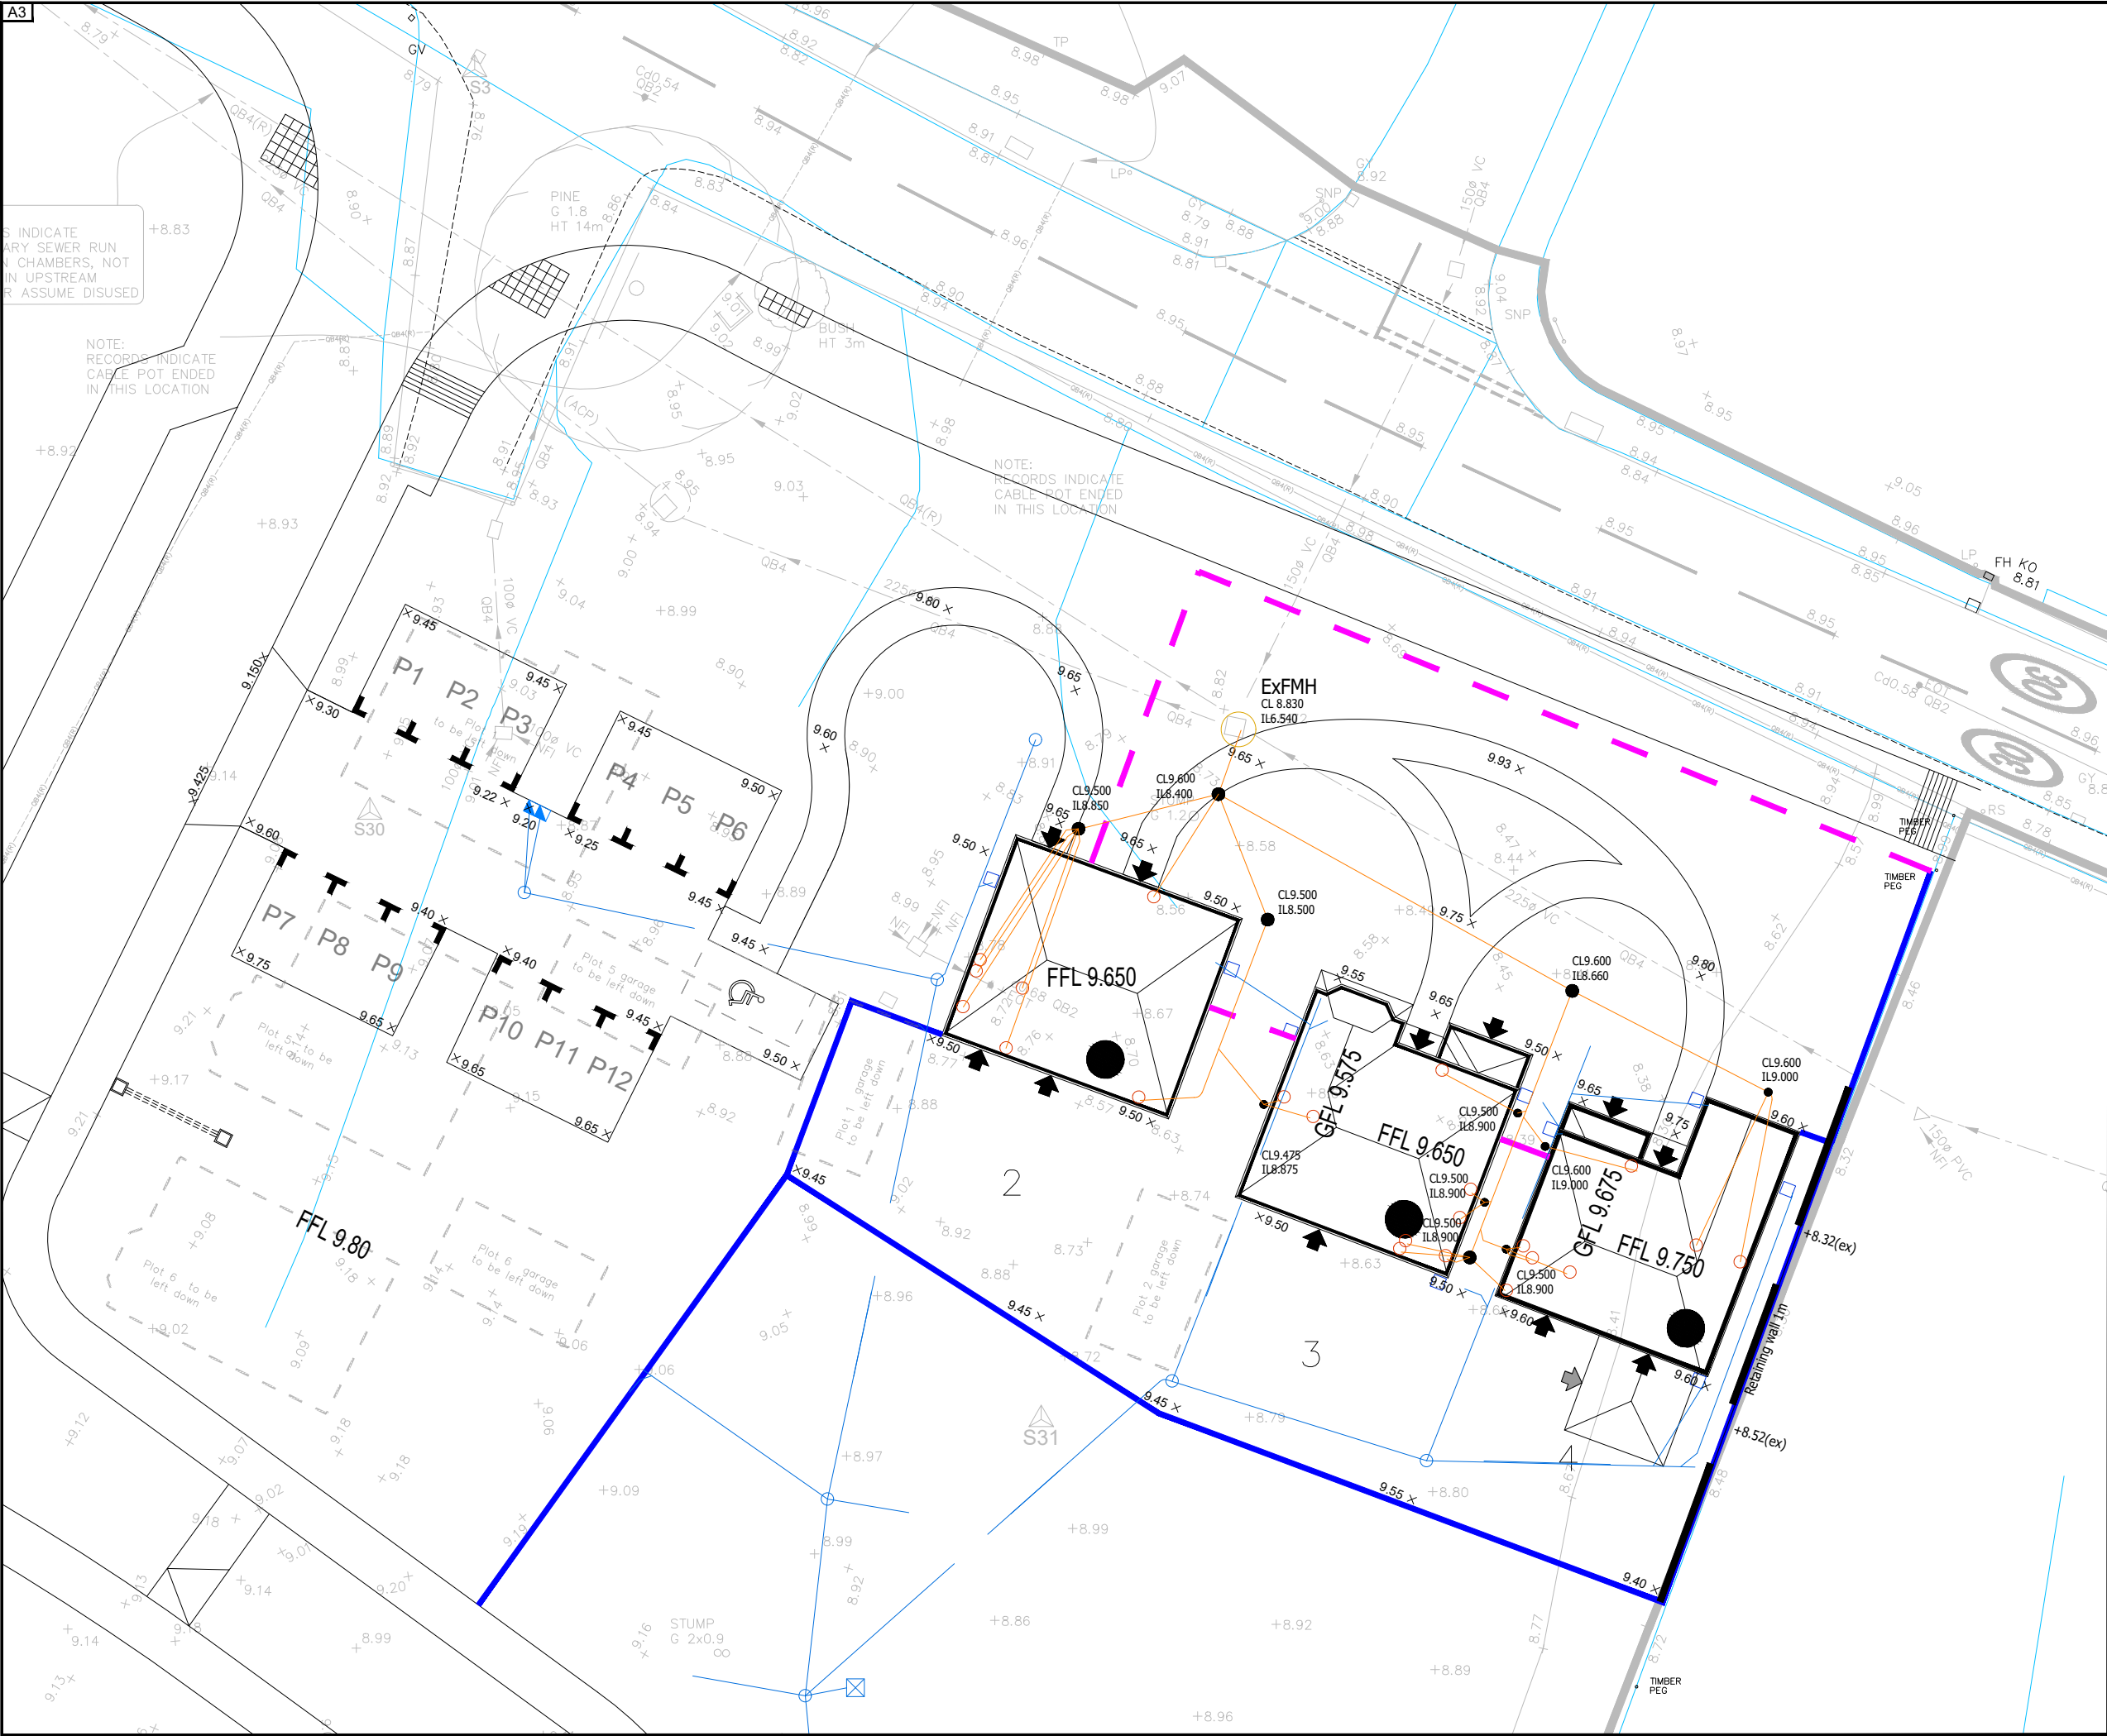

KEY

- Foundations to be Constructed
- Proposed Finished Level
- Finished Floor Level
- Exposed Brickwork
- Future Gully Locations
- Proposed Gully
- Surface Water Drainage Network
- Foul Sewer Drainage Network

REFER TO DRAWING 7436-SA-001
FOR SURFACE FINISHES AND
BOUNDARY TREATMENT

REV	DESCRIPTION	DATE	AUTHOR	CHKD
-----	-------------	------	--------	------



PROJECT

Windmill Views,
Barnham

DRAWING

Sales Area
Engineering Layout

SCALE	DATE	AUTHOR	CHECKED
-------	------	--------	---------

1:250@ A3 Aug 20 ND ND

JOB NO.	DRAWING NO.	REV
---------	-------------	-----

7436 7436-SA-002 -