


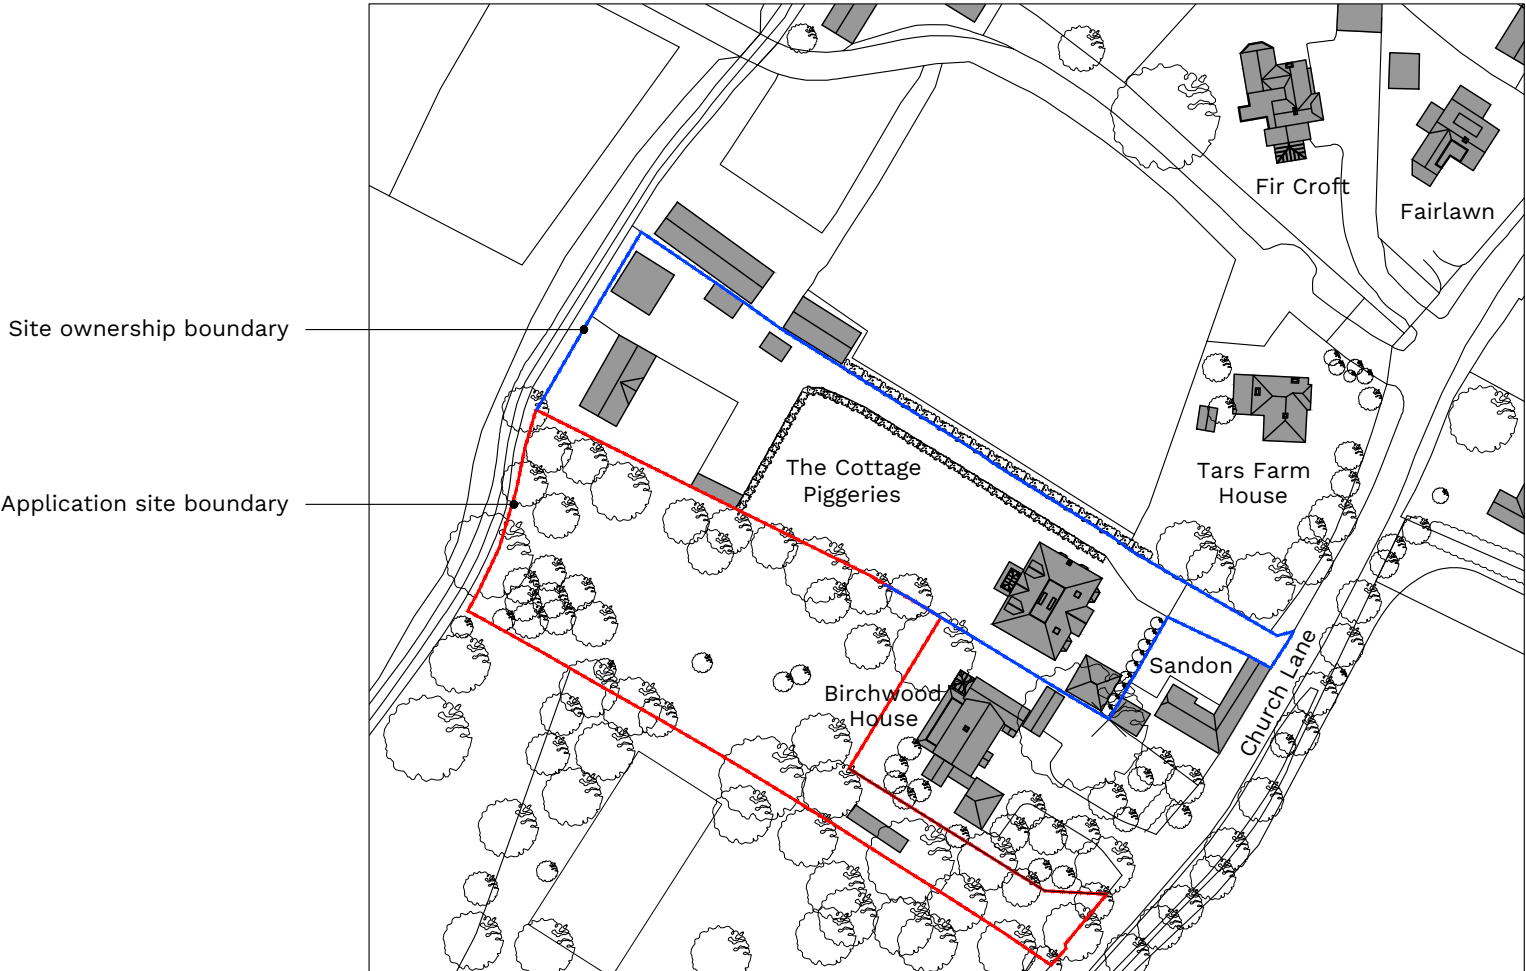

Rev	Date	Description
00.511.522.5m		

Notes:

Print drawing at 100% when printing to A3 paper - do not print to fit.
Do not scale from this drawing.
All discrepancies must be reported to the Architect immediately.
All subcontractors must check dimensions on site before the production of shop drawings for the approval of the Architect.
All dimensions in millimetres.

Drawing Details	
Site Location Plan Planning Issue	
Drawing No. C0117-P012	Date September 2020
Scale ISSUED 1:1250 @ A3	Revision A

Project Details	
Land to rear of Birchwood House Church Lane, Barnham, PO22 0DB.	
50.8 ARCHITECTURE + INTERIORS info@fiftpointeight.co.uk01243323009	