


Proposed

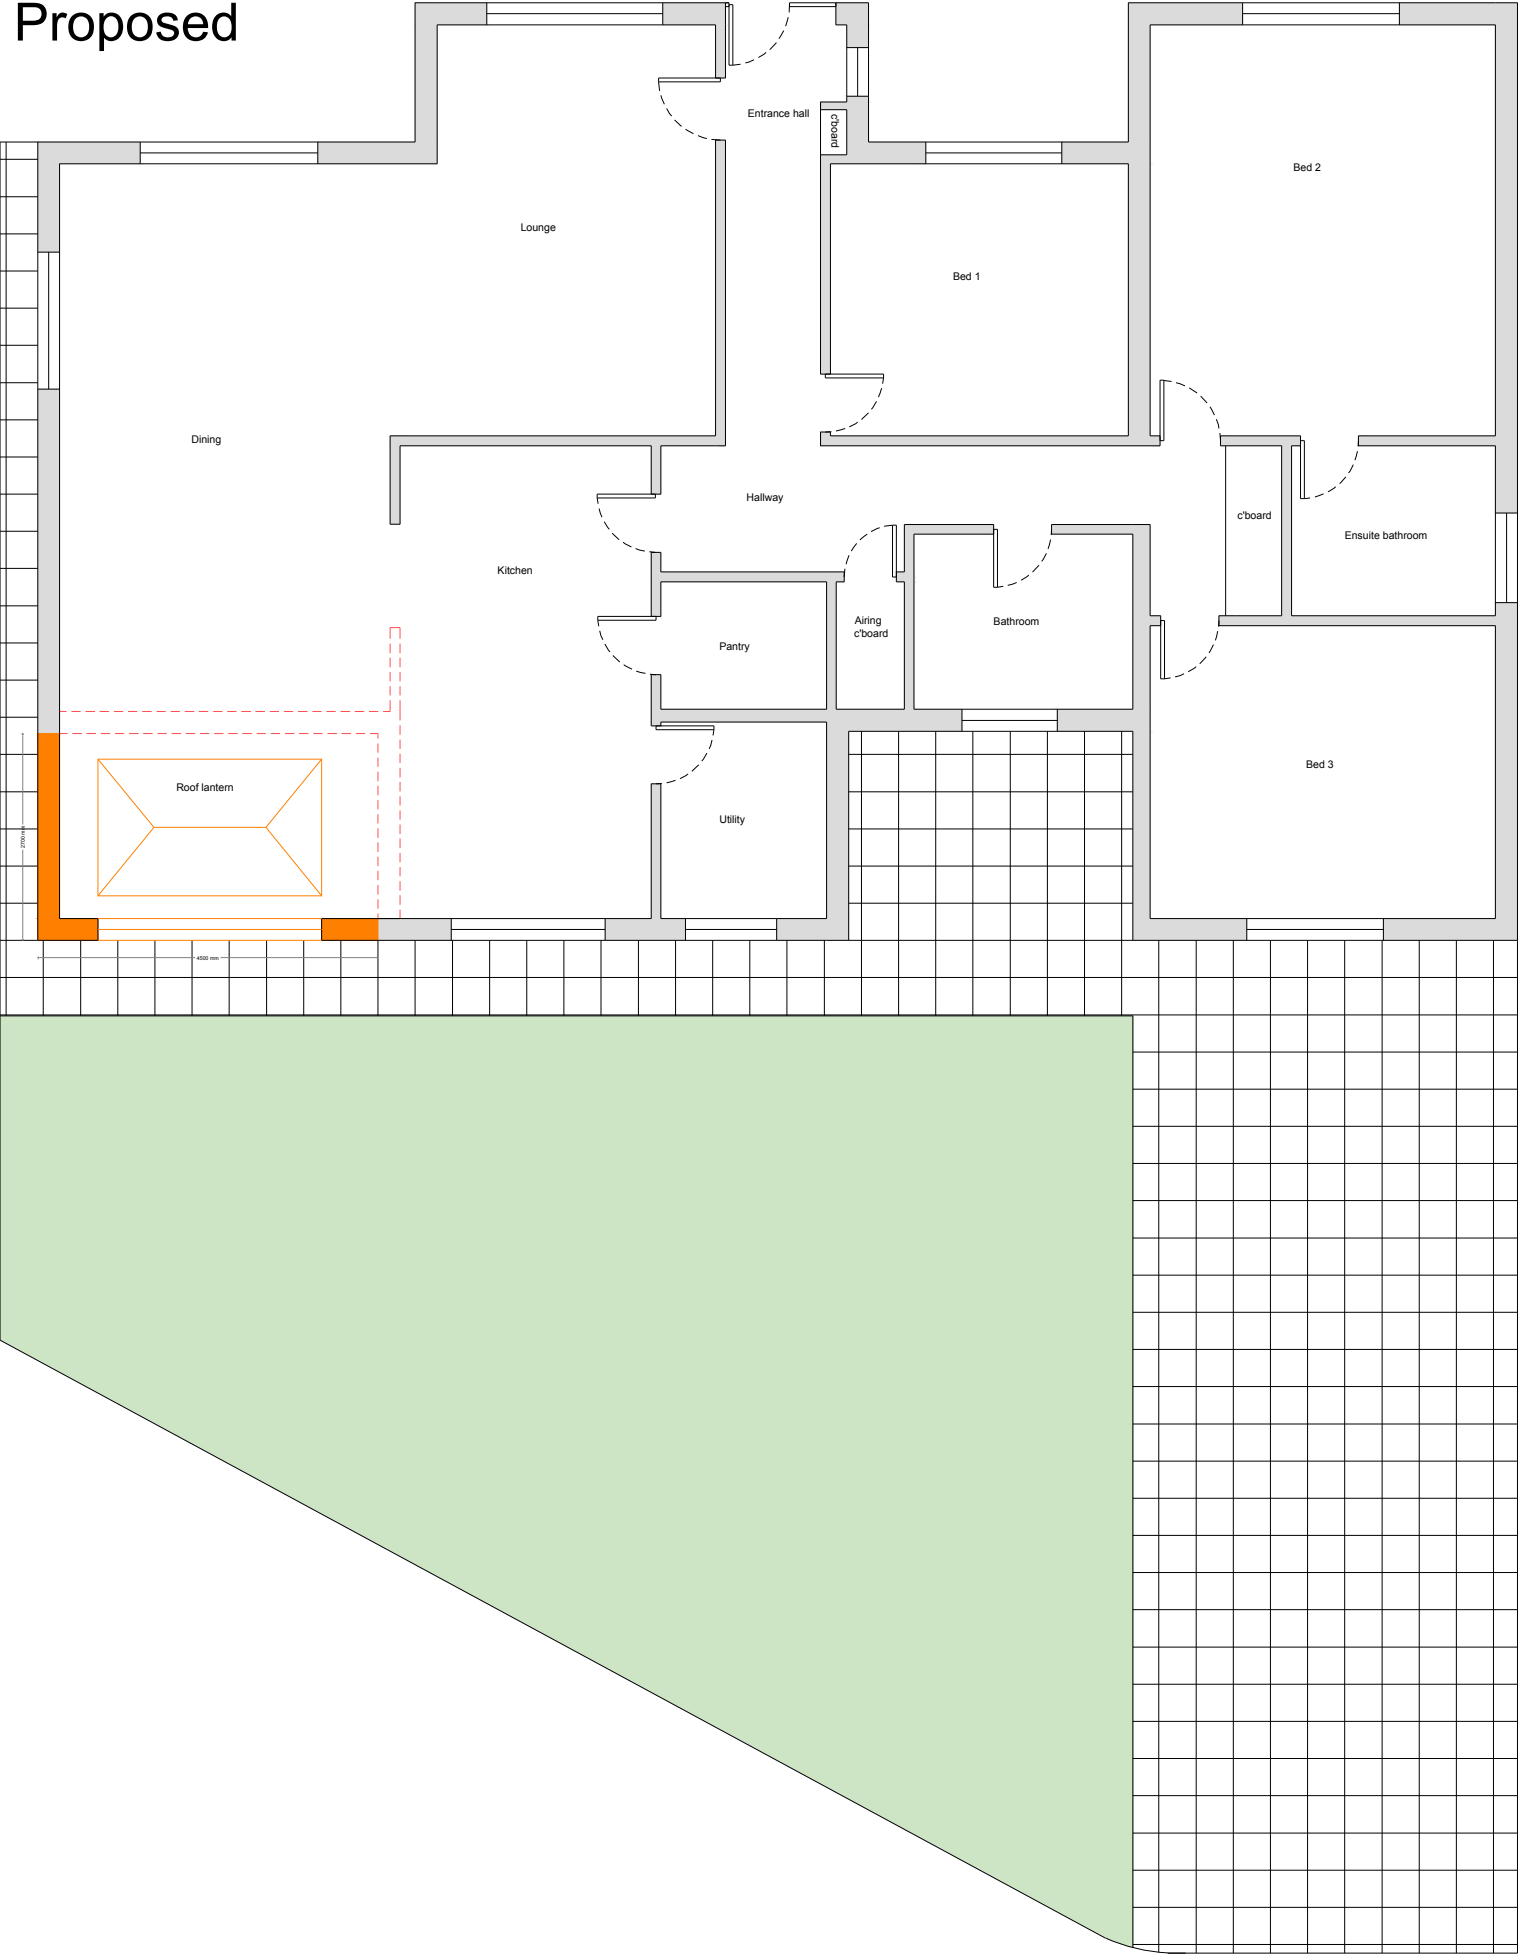

Notes:

- 1. Do not scale from this drawing, except for Planning.
- 2. All dimensions are in millimetres / metres unless stated otherwise.
- 3. Please contact Advanced Adaptations to report any errors or inaccuracies
- 4. Drawings must be interpreted in conjunction with the Schedule of Works

REVISIONS

#	Description	Date

Property Address: **Park View
Fontwell Avenue
Eastergate
Chichester
PO20 3RY**

Drawing Title:
Single storey extension

Scale:	1:100	Date:	12-07-2026
Drawn By:	ZK	Ref:	XXX/PAR/002
Rev:	-	Paper:	A3
		Direction:	-



Park View, Fontwell Avenue
CHICHESTER PO20 3RY
www.advancedadaptations.co.uk
advancedadaptations@gmail.com

