



GENERAL NOTES

- THIS DRAWING IS TO BE READ IN CONJUNCTION WITH ALL RELEVANT ARCHITECTS, ENGINEERS, SERVICES AND SPECIALIST DRAWINGS AND SPECIFICATION.
- ANY VARIATIONS OR DISCREPANCIES BETWEEN THESE DRAWINGS IN TERMS OF DIMENSIONS OR DETAILS SHOULD BE DRAWN TO THE ATTENTION OF THE ARCHITECT AND/OR THE ENGINEER IN WRITING FOR CLARIFICATION.
- ALL DIMENSIONS ARE IN MILLIMETRES. ALL LEVELS ARE IN METRES. **DO NOT SCALE THIS DRAWING**
- THIS DRAWING SHOULD ONLY BE USED FOR CONSTRUCTION IF THE PROJECT PHASE IN THE TITLE FRAME BELOW IS SHOWN AS 'CONSTRUCTION'. PAUL BASHAM ASSOCIATES TAKE NO RESPONSIBILITY FOR CONSTRUCTION WORKS UNDERTAKEN TO DRAWINGS WHICH ARE NOT MARKED UNDER THIS PHASE.
- DO NOT ASSUME ANYTHING, IF IN DOUBT ASK.

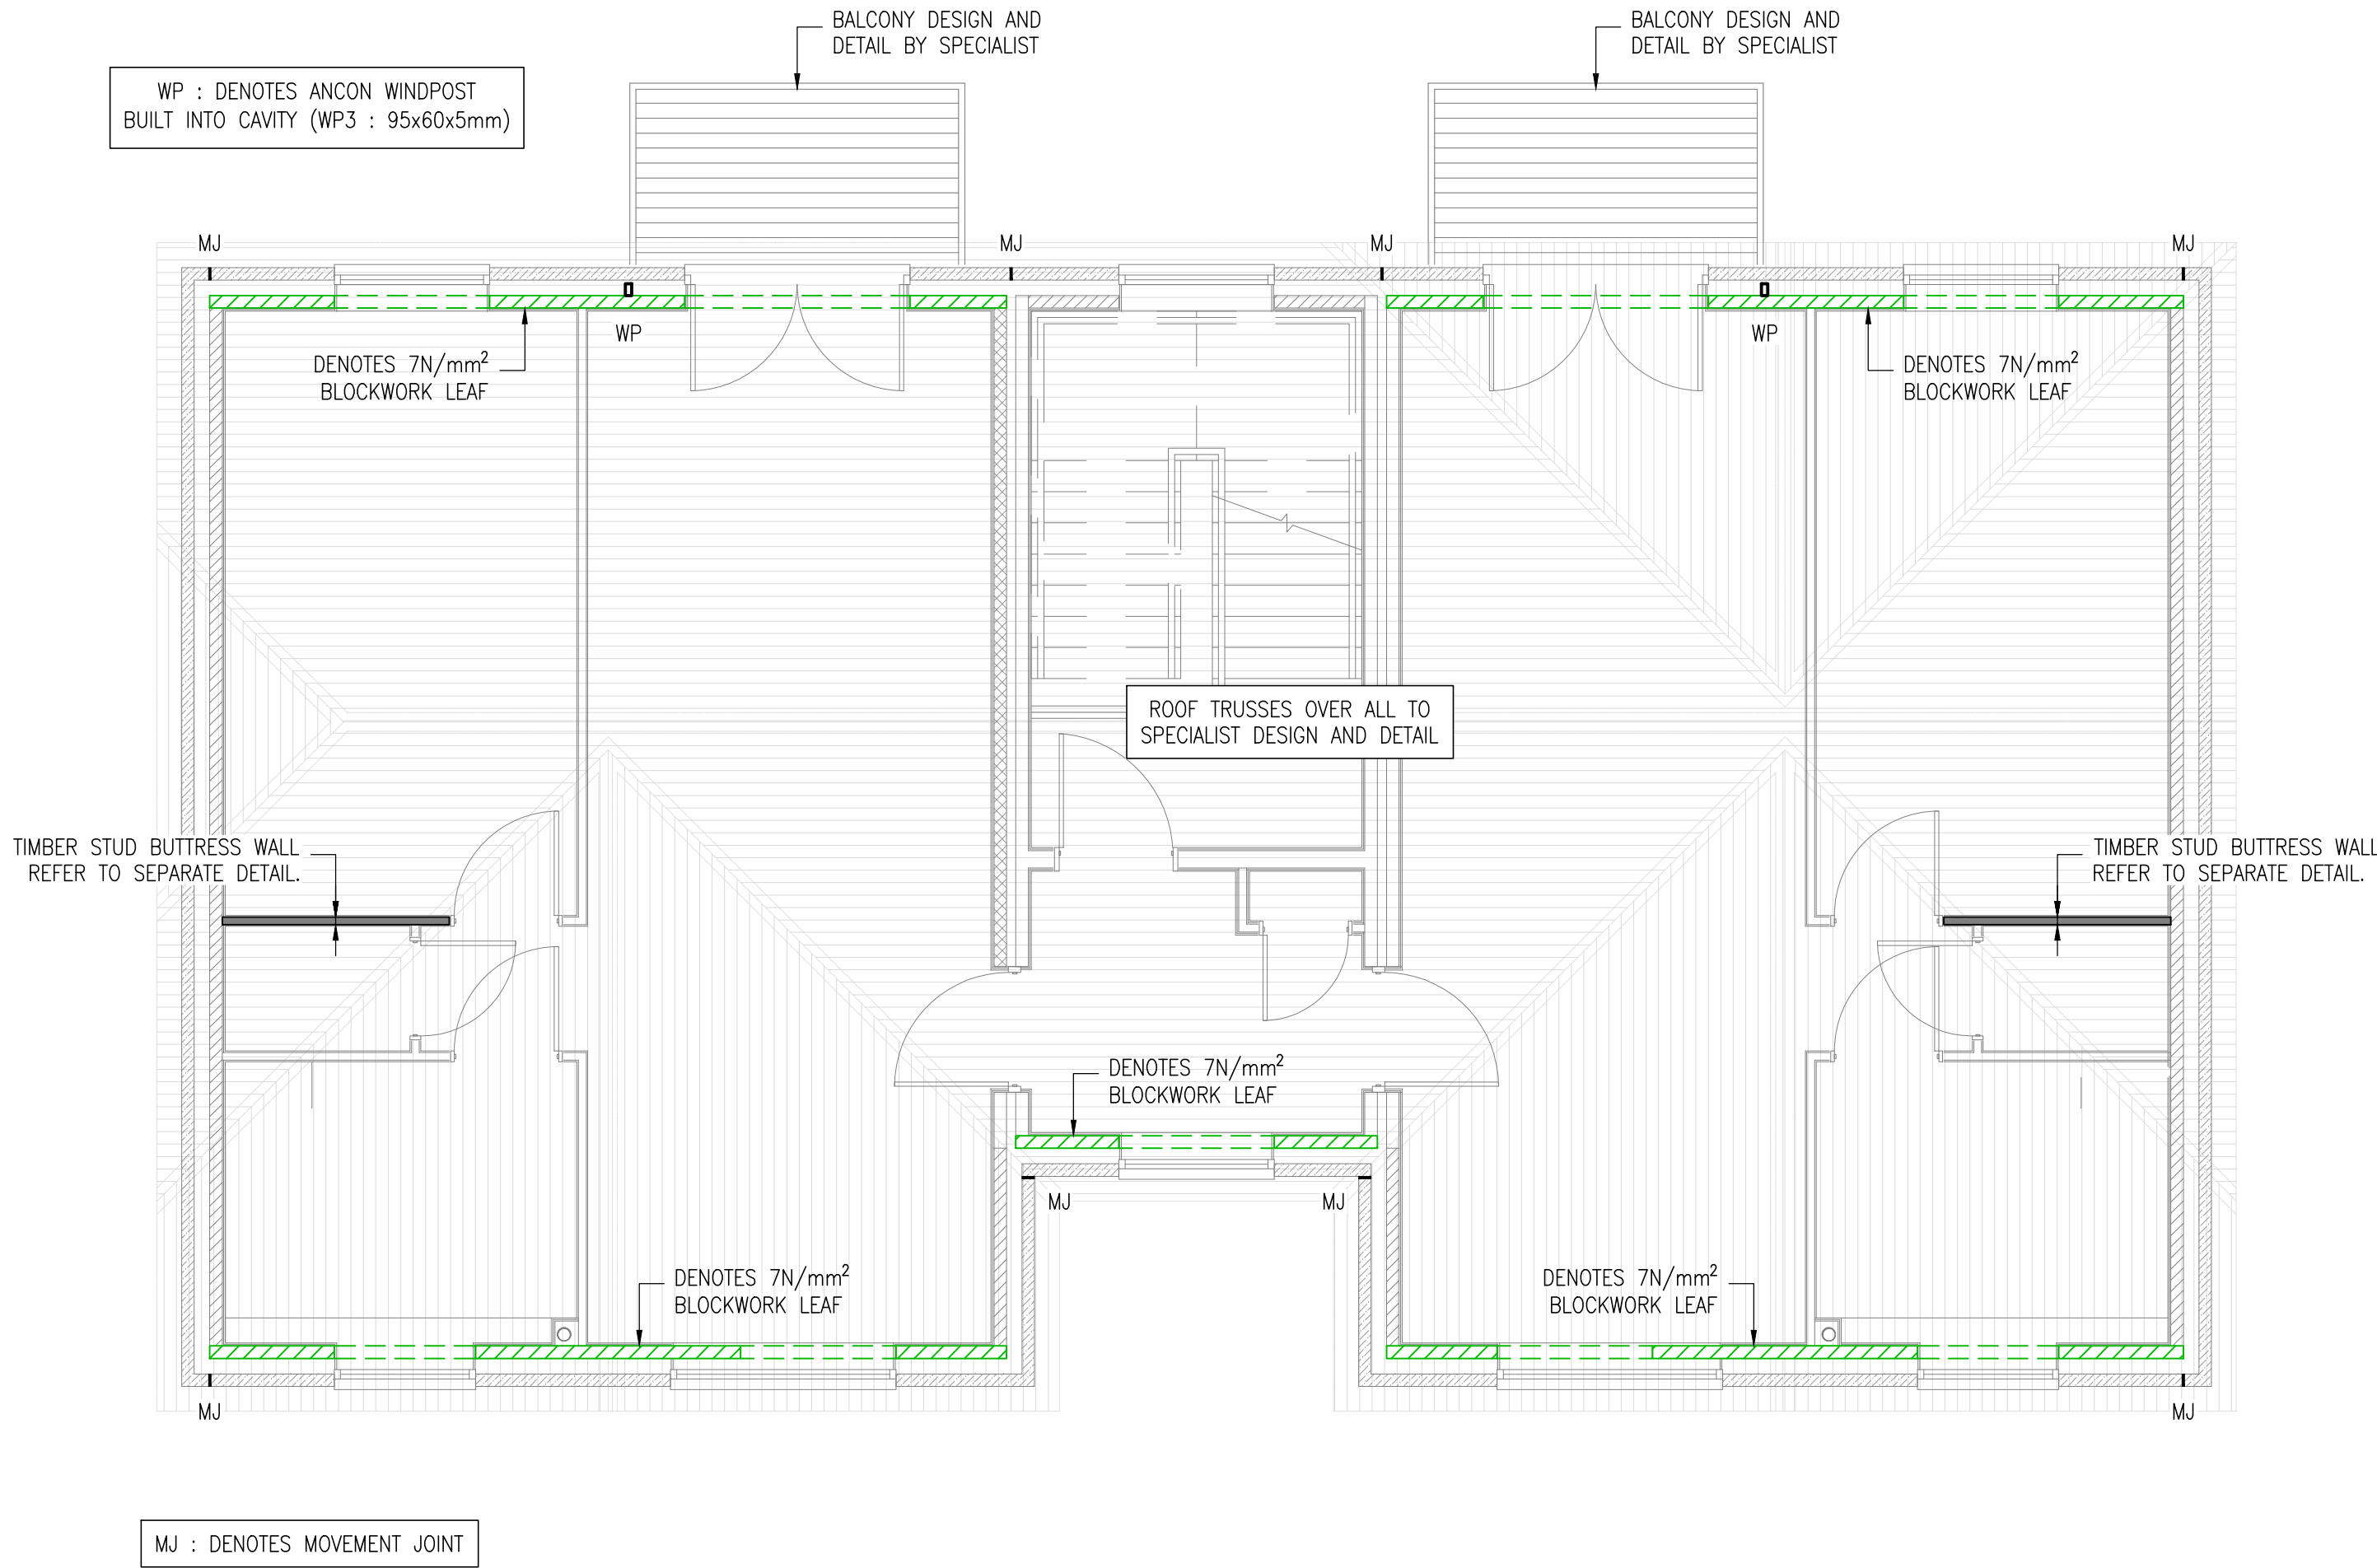

ROOF SUPPORT STRUCTURE
SHOWING FIRST FLOOR WALLS BELOW
(SCALE 1:50)

NOTE : ROOF TRUSSES AND FLOORS ARE
TO BE DESIGNED BY SPECIALISTS TO RESIST
A HORIZONTAL SHEAR FORCE OF 7.5KN.

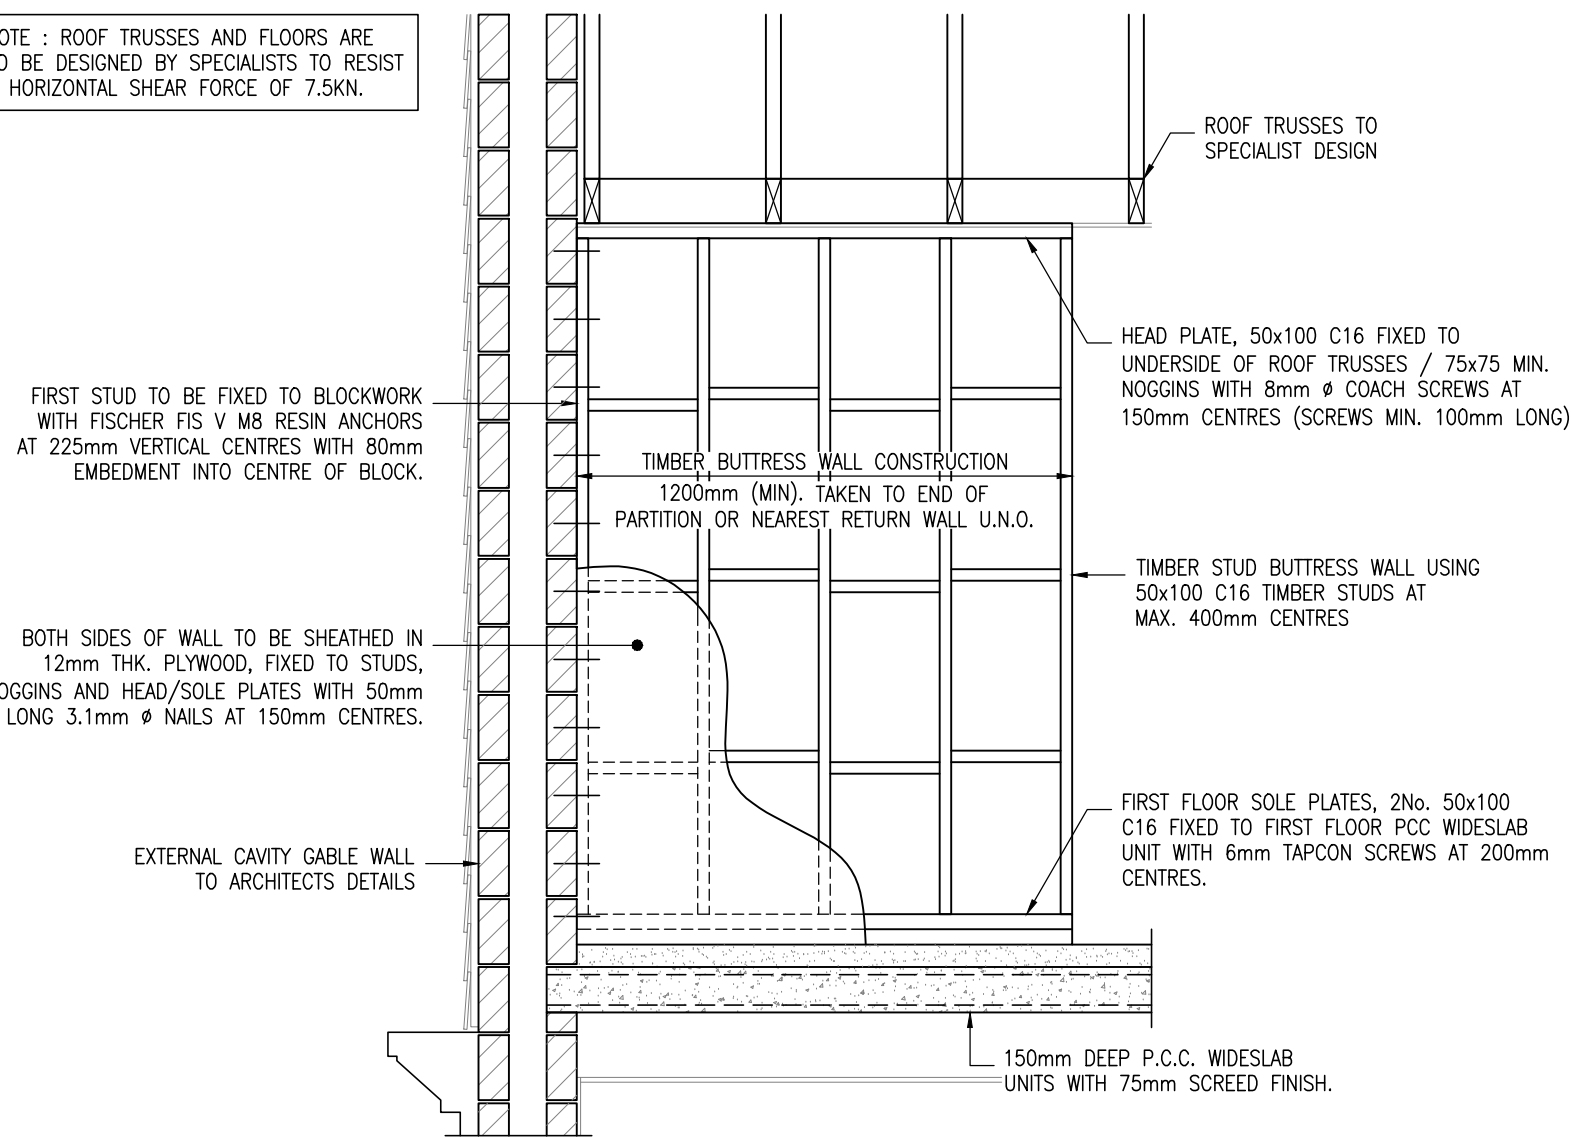

TIMBER BUTTRESS WALL DETAIL
(SCALE 1:25)

FOR
INFORMATION

A	ISSUED FOR INFORMATION	14.05.21	MDL	RJS
Rev	Description	Date	By	Chkd



Paul Basham Associates Ltd
The Bothy, Coms Hall Estate, Foreham, PO16 8UT
01329 711 000
info@paulbashamassociates.com www.paulbashamassociates.com



Project Name
EASTERGATE, FONTWELL

Title
APARTMENT ROOF SUPPORT STRUCTURE
GENERAL ARRANGEMENT AND SECTIONS

Project Phase -			
Checked By RJS	Checked Date 05.05.21	Drawn By MDL	Drawn Date 19.04.21
Client Drawing No. 108-7009-2201		Scale 1:50	Revision A

CDM Regulations 2015 : Reg. 9

None of the below is deemed to relieve any contractor of his obligations under all applicable health and safety legislation.

In preparing the design shown on this and related drawings Paul Basham Associates has considered and, where reasonably practicable, eliminated foreseeable risks.

Any further abnormal or unusual risks, which remain, are numbered below and identified thus (A) and should be given particular attention by all those carrying out construction or of future maintenance works.

- Abnormal or unusual risks
-
-