


The drawings, information and data recorded in this document ("the information") is the property of Paul Basham Associates. This document and the information are solely for the use of the authorized recipient and this document may not be used, copied or reproduced in whole or part for any purposes other than which it was supplied by Paul Basham Associates. Paul Basham Associates makes no representation, undertakes no duty and accepts no responsibilities to any third party who may use or rely upon this document or the information.

GENERAL NOTES

- THIS DRAWING IS TO BE READ IN CONJUNCTION WITH ALL RELEVANT ARCHITECTS, ENGINEERS, SERVICES AND SPECIALIST DRAWINGS AND SPECIFICATION.
- ANY VARIATIONS OR DISCREPANCIES BETWEEN THESE DRAWINGS IN TERMS OF DIMENSIONS OR DETAILS SHOULD BE DRAWN TO THE ATTENTION OF THE ARCHITECT AND/OR THE ENGINEER IN WRITING FOR CLARIFICATION.
- ALL DIMENSIONS ARE IN MILLIMETRES. ALL LEVELS ARE IN METRES. **DO NOT SCALE THIS DRAWING**
- THIS DRAWING SHOULD ONLY BE USED FOR CONSTRUCTION IF THE PROJECT PHASE IN THE TITLE FRAME BELOW IS SHOWN AS 'CONSTRUCTION'. PAUL BASHAM ASSOCIATES TAKE NO RESPONSIBILITY FOR CONSTRUCTION WORKS UNDERTAKEN TO DRAWINGS WHICH ARE NOT MARKED UNDER THIS PHASE.
- DO NOT ASSUME ANYTHING, IF IN DOUBT ASK.

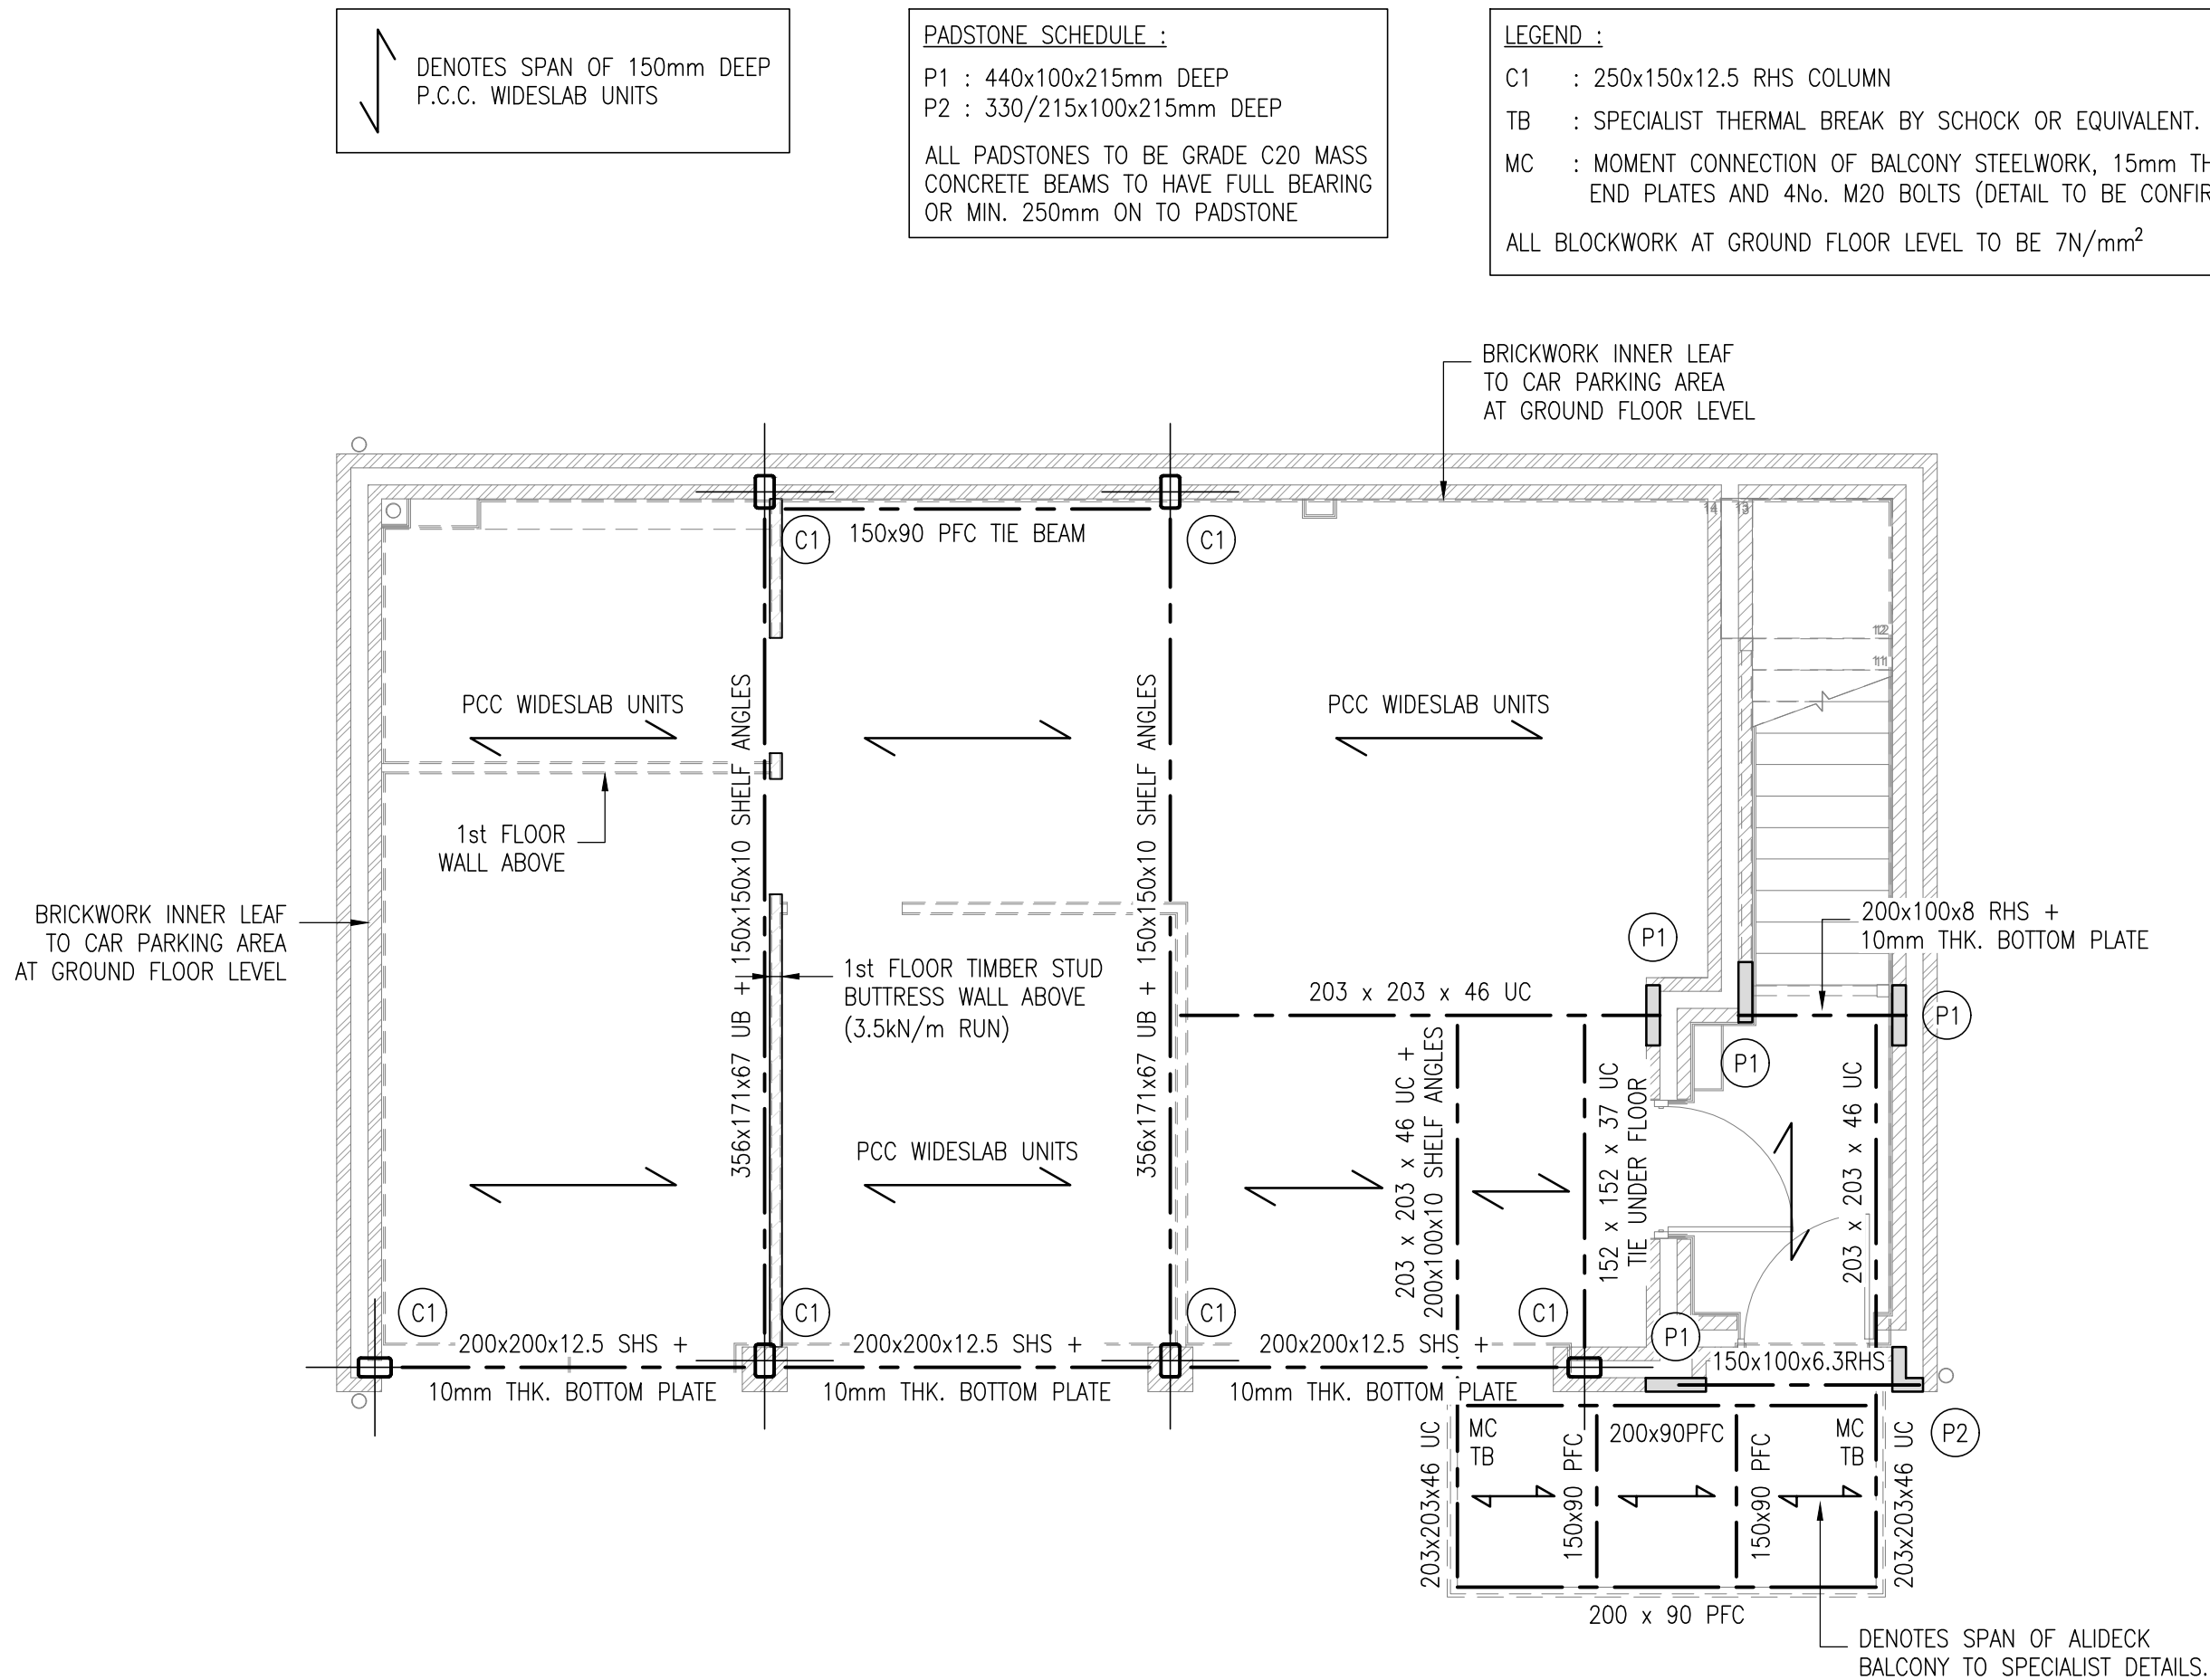

**FIRST FLOOR SUPPORT STRUCTURE**  
SHOWING GROUND FLOOR WALLS SOLID AND FIRST FLOOR WALLS DASHED  
(SCALE 1:50)

FOR  
INFORMATION

|     |                        |          |     |      |
|-----|------------------------|----------|-----|------|
| A   | ISSUED FOR INFORMATION | 14.05.21 | MDL | RJS  |
| Rev | Description            | Date     | By  | Chkd |



Paul Basham Associates Ltd  
The Bothy, Coms Hall Estate, Fareham, PO16 8UT  
01329 711 000  
info@paulbashamassociates.com www.paulbashamassociates.com



Project Name  
EASTERGATE, FONTWELL

Title  
FOG FIRST FLOOR SUPPORT STRUCTURE  
GENERAL ARRANGEMENT

|                                  |                          |                 |                        |
|----------------------------------|--------------------------|-----------------|------------------------|
| Project Phase<br>-               |                          |                 |                        |
| Checked By<br>RJS                | Checked Date<br>14.05.21 | Drawn By<br>MDL | Drawn Date<br>19.04.21 |
| Client Drawing No.               |                          | Scale<br>1:50   | (AT A1 SIZE)           |
| PBA Drawing No.<br>108-7009-2202 |                          |                 | Revision<br>A          |

CDM Regulations 2015 : Reg. 9

None of the below is deemed to relieve any contractor of his obligations under all applicable health and safety legislation.

In preparing the design shown on this and related drawings Paul Basham Associates has considered and, where reasonably practicable, eliminated foreseeable risks. Any further abnormal or unusual risks, which remain, are numbered below and identified thus (A) and should be given particular attention by all those carrying out construction or of future maintenance works.

- Abnormal or unusual risks
- 
-