

HIGH
2 No. Rosmarinus offi.'Miss Jessop's Upright'
MEDIUM
8 No. Hebe 'Red Edge'
5 No. Lavandula angustifolia 'Hidcote'
LOW
9 No. Euonymus fortunei 'Dart's Blanket'
7 No. Bergenia purpurascens

HIGH
6 No. Rosmarinus offi.'Miss Jessop's Upright'
12 No. Rosmarinus offi.'Miss Jessop's Upright'
MEDIUM
19 No. Pennisetum setaceum 'Rubrum'
27 No. Penstemon 'Firebird'
10 No. Artemisia 'Powis Castle'
LOW
14 No. Hedera helix 'Green Ripple'
14 No. Vinca major

HIGH
10 No. Rosmarinus offi.'Miss Jessop's Upright'
19 No. Rosmarinus offi.'Miss Jessop's Upright'
MEDIUM
31 No. Pennisetum setaceum 'Rubrum'
43 No. Penstemon 'Firebird'
16 No. Artemisia 'Powis Castle'
LOW
22 No. Hedera helix 'Green Ripple'
22 No. Vinca major

1 No. Sorbus aucuparia

1 No. Acer campestre

7 No. Lonicera periclymenum
HIGH
3 No. Rosmarinus offi.'Miss Jessop's Upright'
MEDIUM
15 No. Pennisetum setaceum 'Rubrum'
14 No. Penstemon 'Firebird'
LOW
14 No. Hedera helix 'Green Ripple'
14 No. Vinca major

3 No. Sorbus aucuparia

HIGH
2 No. Rosmarinus offi.'Miss Jessop's Upright'
MEDIUM
10 No. Pennisetum setaceum 'Rubrum'
10 No. Penstemon 'Firebird'
LOW
10 No. Hedera helix 'Green Ripple'
10 No. Vinca major

1 No. Acer campestre

HIGH
11 No. Digitalis purpurea
MEDIUM
10 No. Mahonia aquifolium 'Apollo'
11 No. Polystichum setiferum
16 No. Blechnum spicant
LOW
30 No. Euonymus fortunei 'Dart's Blanket'
20 No. Luzula sylvatica 'Aurea'
16 No. Geranium macrorrhizum 'Spessart'
16 No. Pachysandra terminalis 'Green Carpet'
65 No. Galanthus nivalis

MEDIUM
33 No. Hebe 'Red Edge'
16 No. Aster frikartii 'Monch'
LOW
40 No. Euonymus fortunei 'Dart's Blanket'
40 No. Carex elata 'Aurea'
16 No. Geranium macrorrhizum 'Spessart'
66 No. Crocus tommasinianus 'Ruby Giant'

HIGH
9 No. Choisya 'Aztec Pearl'
MEDIUM
45 No. Skimmia japonica 'Kew White'
42 No. Penstemon 'Firebird'
LOW
54 No. Euonymus fortunei 'Dart's Blanket'
21 No. Hedera helix 'Green Ripple'
21 No. Vinca major

NOTES:

1. This drawing is to be read in conjunction with all relevant contract drawings and specifications with any conflicting information to be brought to the attention of Deacon Design before works commence on site.
2. Do not scale from this drawing, (except for planning application purposes only) always work to noted dimensions.
3. All given dimensions in mm.

KEY

Application Site boundary

Soft Landscape

Existing tree to be retained

Existing tree and boundary vegetation to be removed

Proposed Tree Planting:
Large Tree (10+ metres from building)
Medium / Street Tree (7+ metres from building)
Small / Narrow Garden Tree (5+ metres from building)

Proposed feature shrub

Proposed native hedge

Proposed formal hedge

Proposed amenity planting to residential areas

Proposed climber plants

Existing grassland retained and supplemented with Emorsgate EM1 - General purpose meadow mixture where disturbed or similar and approved by Ecologist

Amenity grass to private gardens and public open space


Proposed amenity turf to form mowing edge to meadow areas 1 metre wide

Existing water main with easement zone

Indicative location of play trail. For play element specification, refer to D2776-FAB-00-XX-DR-L-0101 Play Strategy drawing by Fabric.

Please refer to DD504L09 for Planting Schedule, Planting Matrix, Tree Pit Detail and General Specification.

LOCATION PLAN

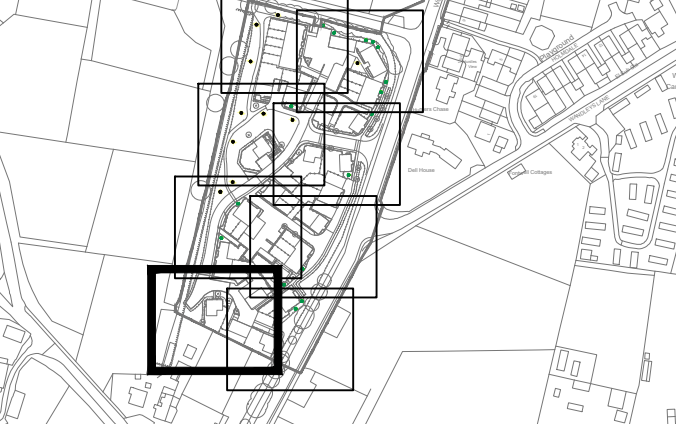

FINAL

09.07.21	SL	Amended following comments	A	PD
DATE	DRAWN	DESCRIPTION OF REVISION	REVISION LETTER	CHECKED BY

DRAWING STATUS

FOR PLANNING



DEACON DESIGN
Landscape Architecture | Masterplanning | Urban Design
12a The Square, Wickham, Hampshire PO17 5JQ
Tel: 01329 557 820 Email: info@deacondesign.co.uk
Copyright Deacon Design

PROJECT TITLE:
Fontwell Avenue, Eastergate

PROJECT NUMBER: DD504 PLOT DATE: 07.05.21

DRAWING SCALE: 1:100@A1 APPROVED BY: PD
PAPER SIZE: A1 DRAWN BY: SL

DRAWING TITLE:
Detailed Planting Plan
7 of 8

DRAWING NUMBER: L07 REVISION LETTER: A

DRAWING FILE LOCATION:
Z:\Dropbox (Deacon Design Ltd)\DD504_Eastergate\04-Drawings\AutoCAD\Landscape Design\DD504L01_L09_Detailed Planting Plan.dwg