

The drawings, information and data recorded in this document ("the information") is the property of Paul Basham Associates. This document and the information are solely for the use of the authorized recipient and this document may not be used, copied or reproduced in whole or part for any purposes other than which it was supplied by Paul Basham Associates. Paul Basham Associates makes no representation, undertakes no duty and accepts no responsibilities to any third party who may use or rely upon this document or the information.

GENERAL NOTES

- THIS DRAWING IS INTENDED TO BE VIEWED IN COMBINATION WITH ALL RELEVANT ARCHITECTS, ENGINEERS, SERVICES AND SPECIALIST DRAWINGS AND SPECIFICATION.
- ANY VARIATIONS OR DISCREPANCIES BETWEEN THESE DRAWINGS IN TERMS OF DIMENSIONS OR DETAILS SHOULD BE DRAWN TO THE ATTENTION OF THE ARCHITECT AND/OR THE ENGINEER FOR CLARIFICATION.
- PAUL BASHAM ASSOCIATES ACCEPTS NO RESPONSIBILITY FOR THE ACCURACY OF BACKGROUND INFORMATION PRODUCED BY THIRD PARTIES – THIS MUST BE TREATED AS INDICATIVE ONLY.
- ALL DIMENSIONS AND LEVELS ARE IN METRES. DO NOT SCALE THIS DRAWING, PRINT, PLOT OR DISK.
- THIS DRAWING SHOULD ONLY BE USED FOR CONSTRUCTION IF THE PROJECT PHASE IN THE TITLE FRAME BELOW IS SHOWN AS "CONSTRUCTION". PAUL BASHAM ASSOCIATES TAKE NO RESPONSIBILITY FOR CONSTRUCTION WORKS UNDERTAKEN TO DRAWINGS WHICH ARE NOT MARKED UNDER THIS PHASE.


NOTES

- THE DETAILS SHOWN HAVE BEEN DESIGN IN ACCORDANCE WITH WSCC STANDARD DETAILS WHERE APPLICABLE
- EXACT FOUNDATION DESIGN IN ABEYANCE PENDING CBR TESTING


DRAINAGE FOUNDATION REQUIREMENTS *

TYPE	COARSEST SUB-BASE CBR %	CAPPING	SUB-BASE (DRAINAGE BED)
6F1/6F2	> 5	100	150
6F1/6F2	2.5-5	350	150
6F1/6F2	2-2.5	600	150
1	< 2	**	150


* REFERENCE FROM WSCC STANDARD DETAIL DRAWING S278/38/21-010
** DESIGNER DESIGN REQUIRED IN ACCORDANCE WITH HD 15/94 OR HN 13/98

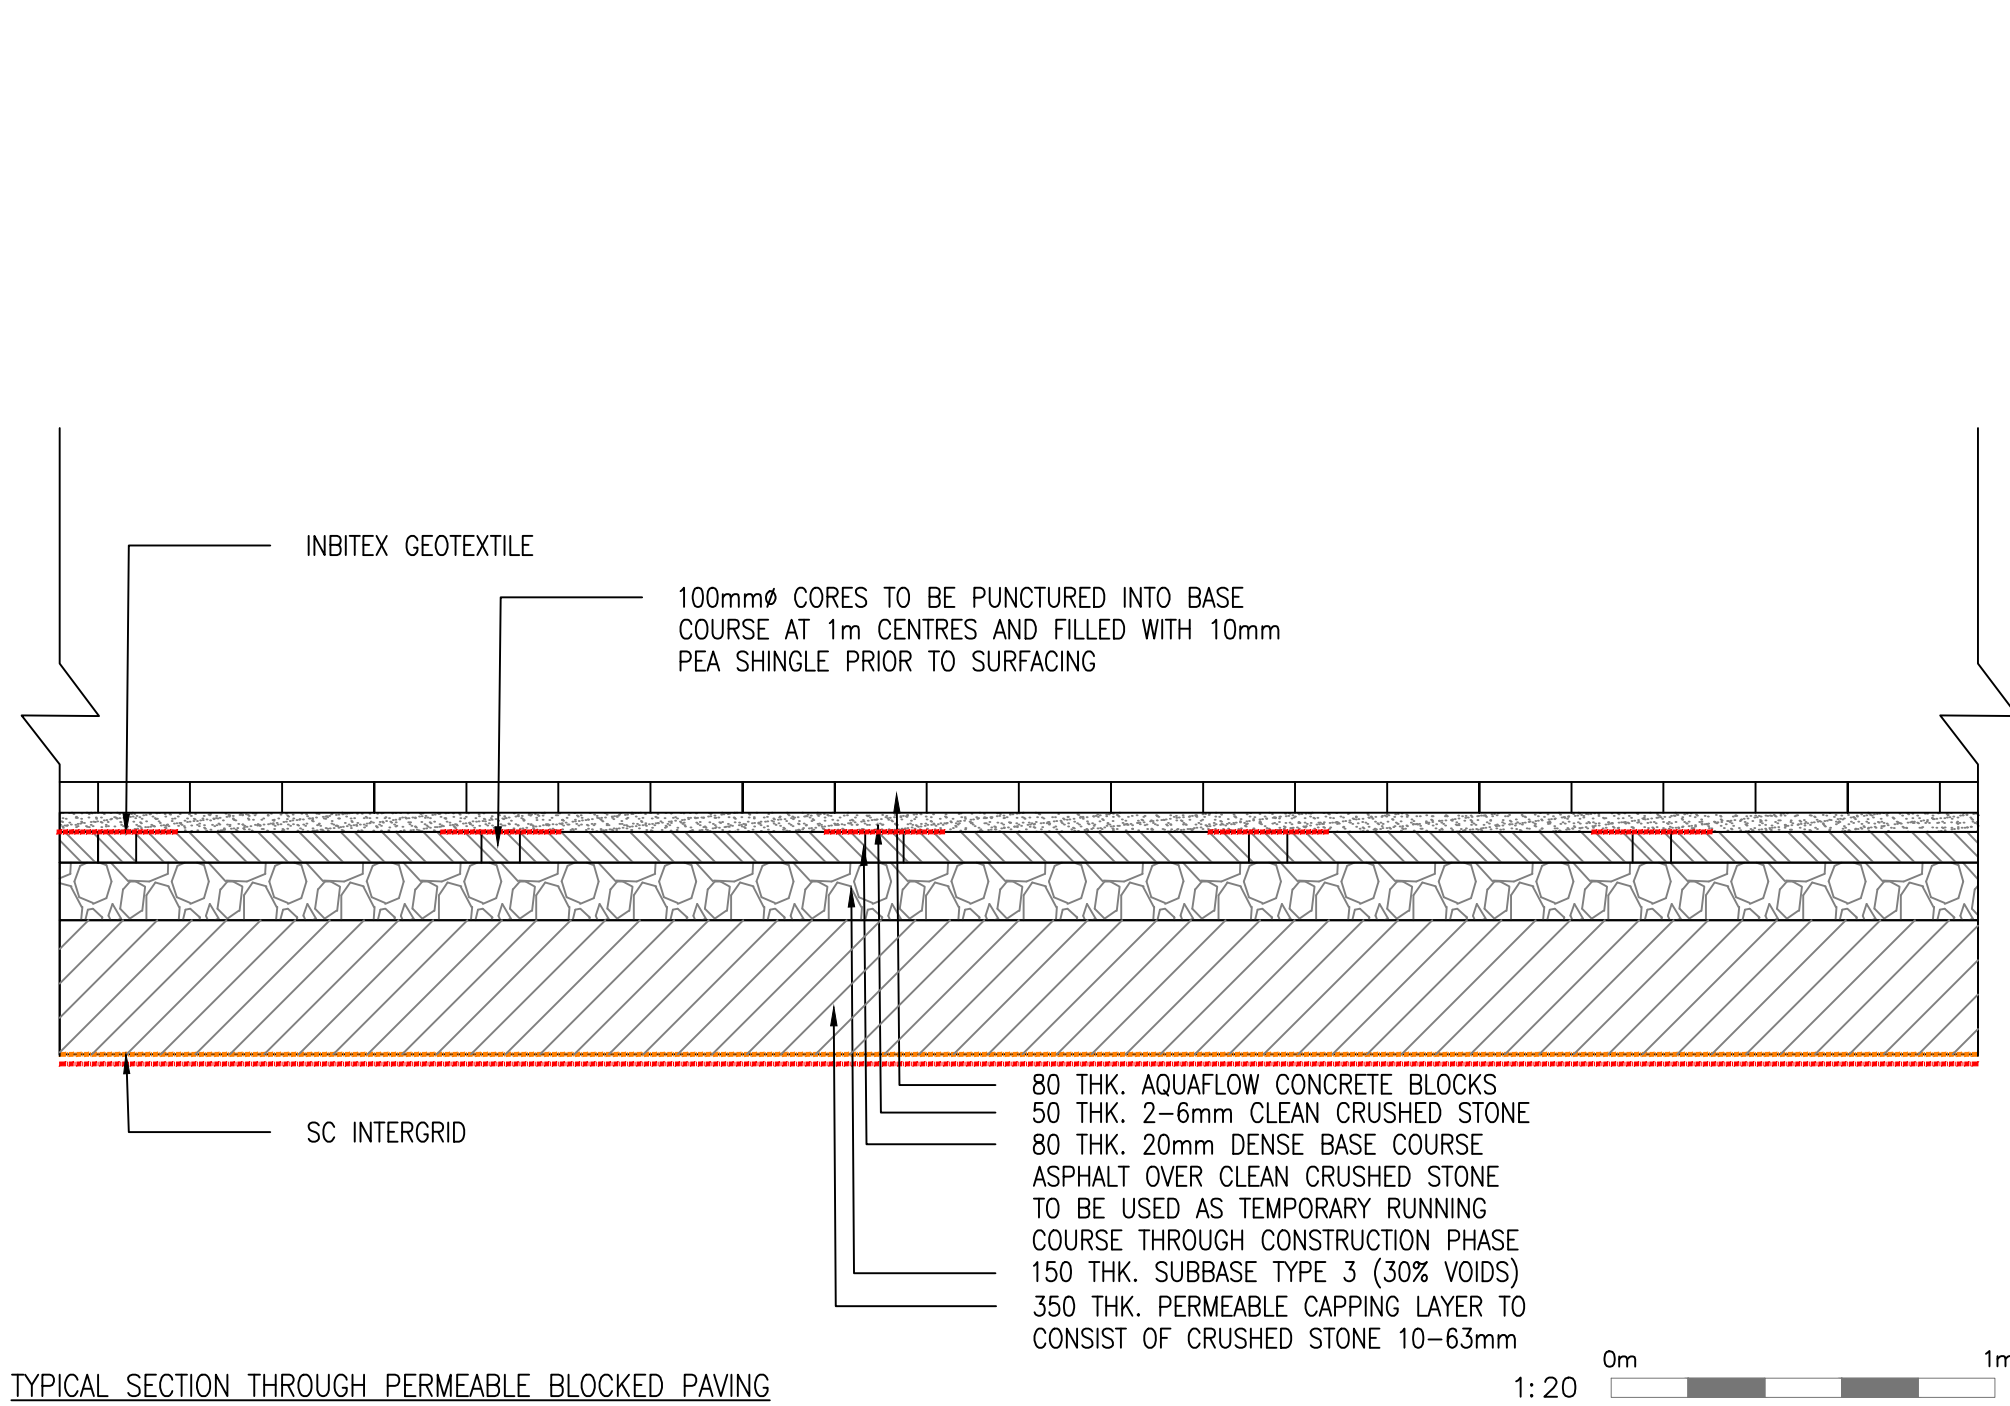


TYPICAL SECTION THROUGH PERMEABLE BLOCKED PAVING

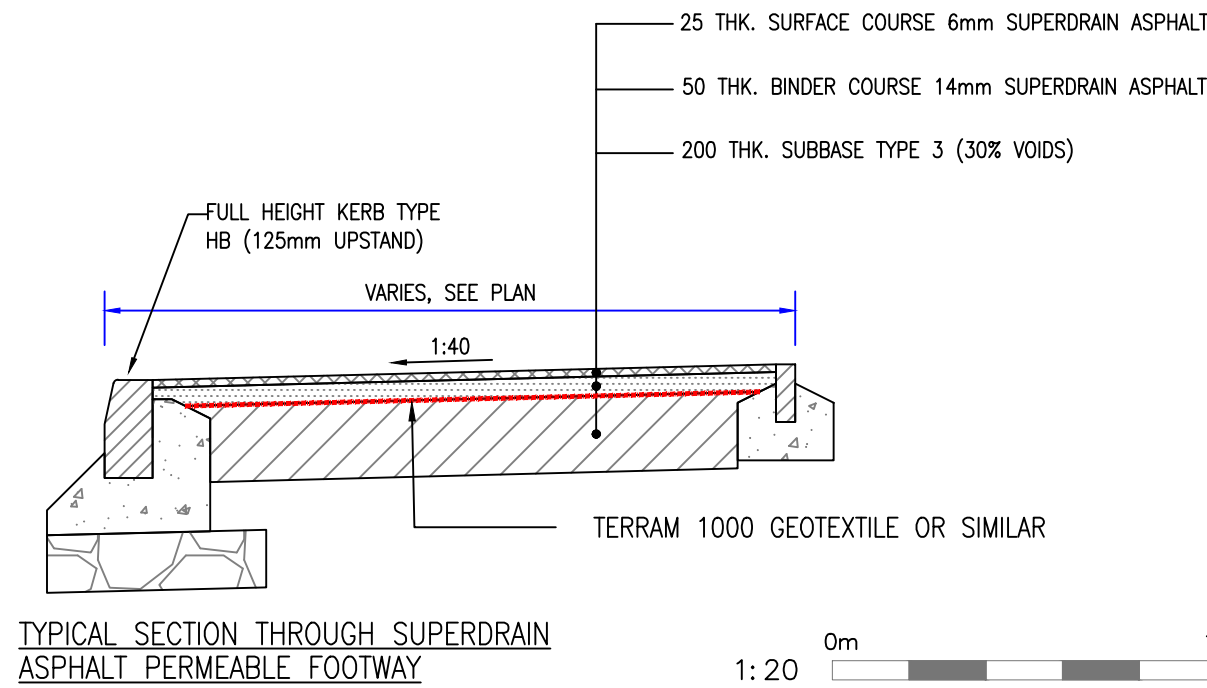


TYPICAL SECTION THROUGH SUPERDRAIN ASPHALT PERMEABLE FOOTWAY

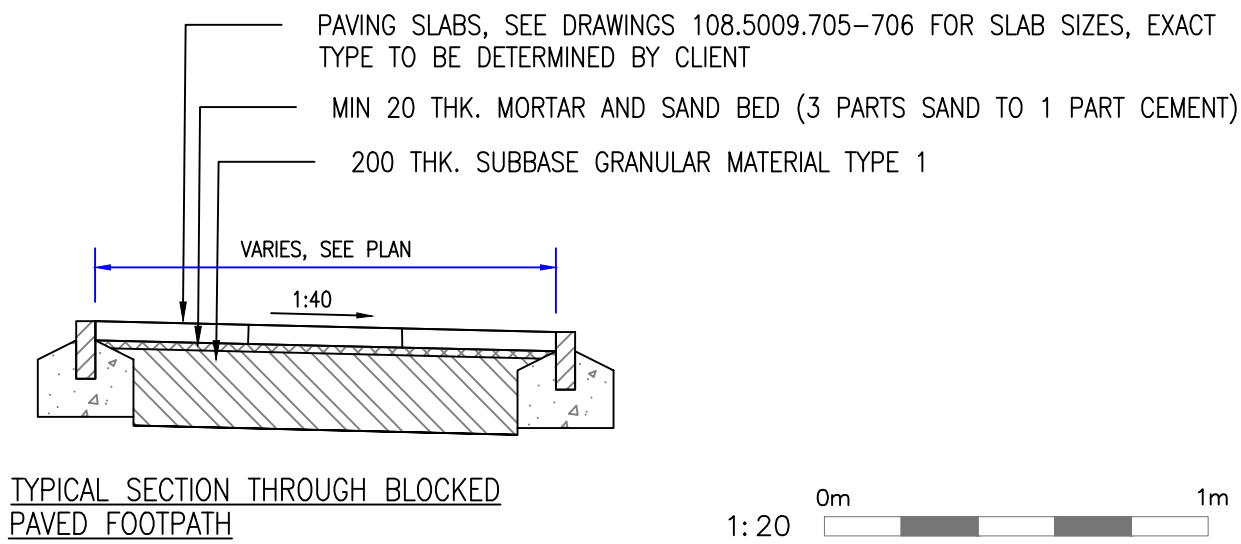



TYPICAL SECTION THROUGH BLOCKED PAVED FOOTPATH

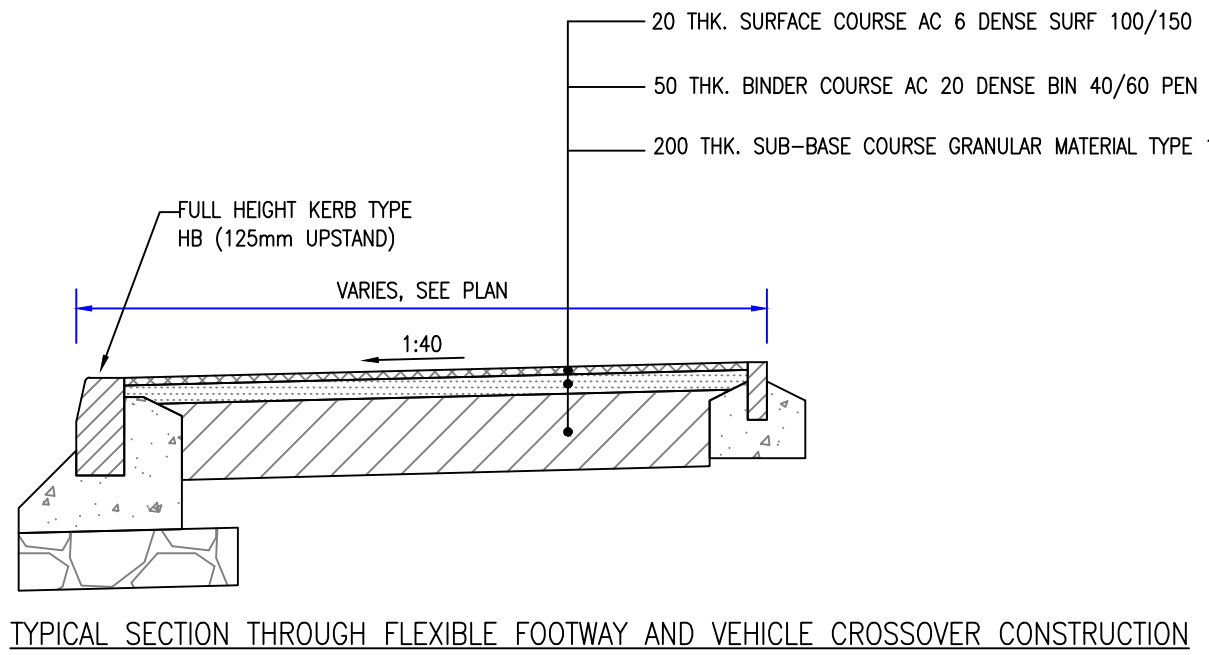


TYPICAL SECTION THROUGH FLEXIBLE FOOTWAY AND VEHICLE CROSSOVER CONSTRUCTION

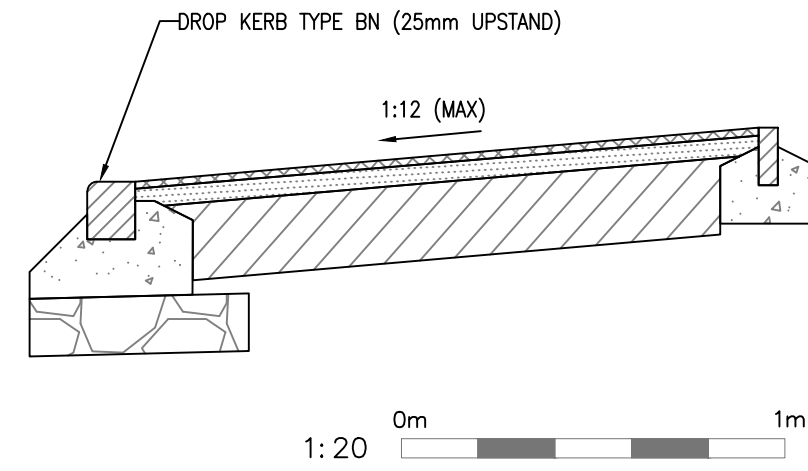

CARRIAGEWAY FLEXIBLE CONSTRUCTION – CROSSFALL (IN ACCORDANCE WITH WSCC SPECIFICATION REF:S278/38/21–F, ACCESS ROAD)

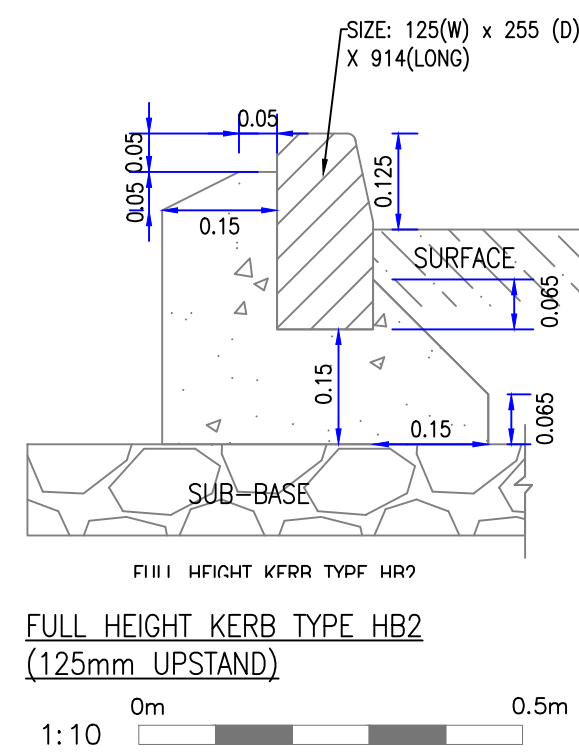
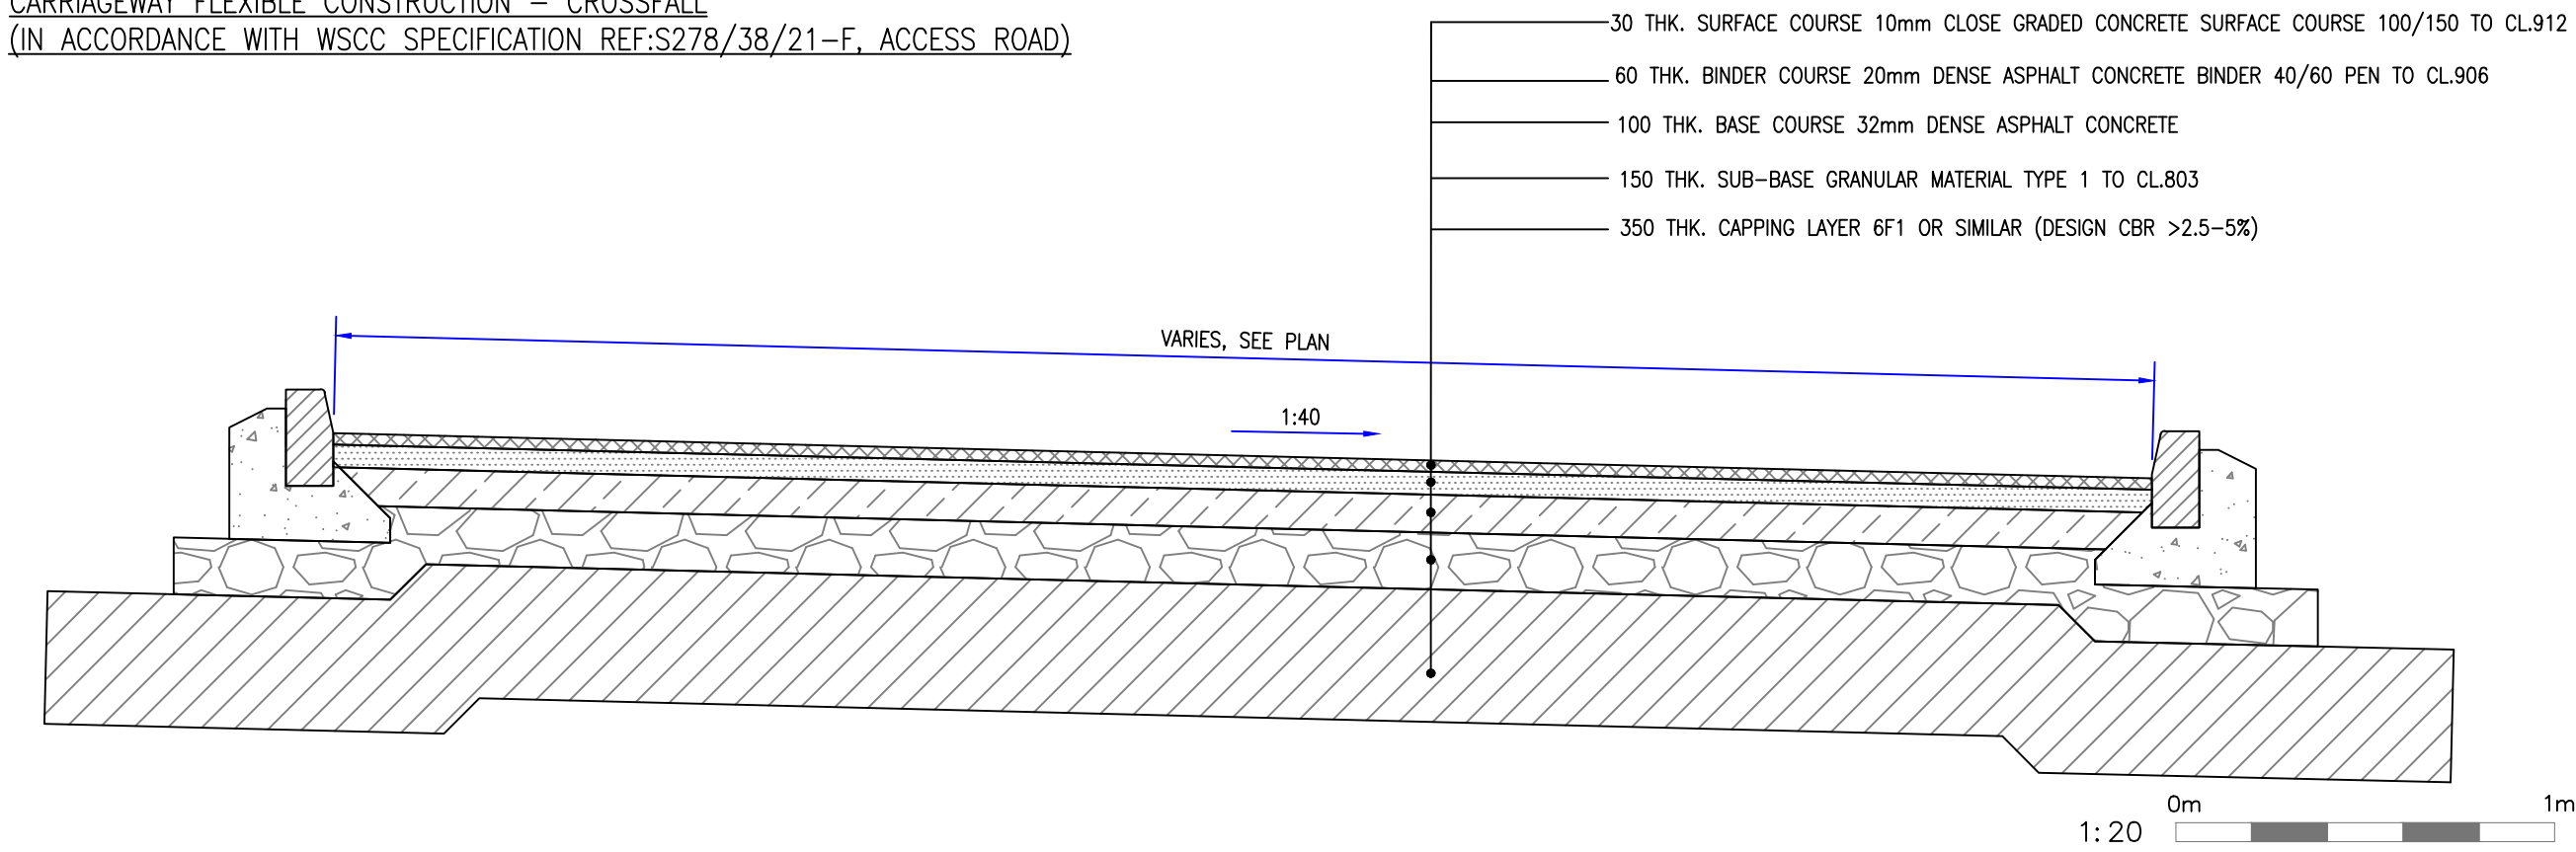


FULL HEIGHT KERB TYPE HB2 (125mm UPSTAND)

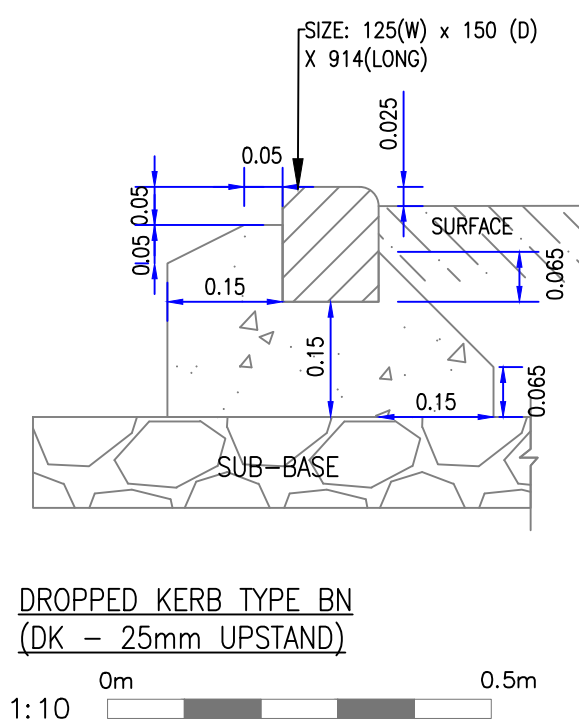


DROPPED KERB TYPE BN (DK – 25mm UPSTAND)

CARRIAGEWAY FLEXIBLE CONSTRUCTION – CROSSFALL (IN ACCORDANCE WITH WSCC SPECIFICATION REF:S278/38/21–F, ACCESS ROAD)

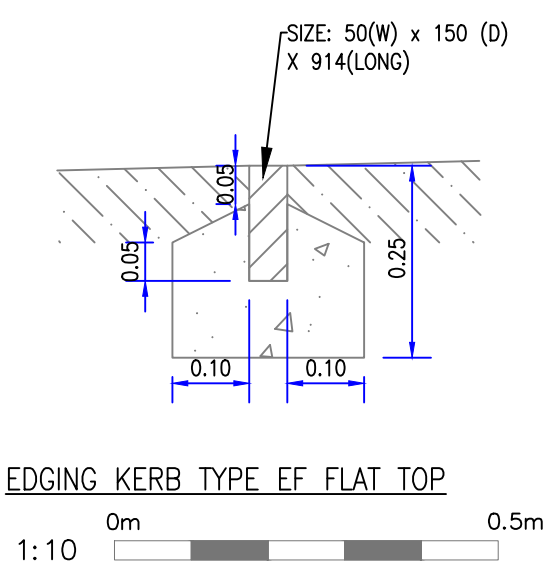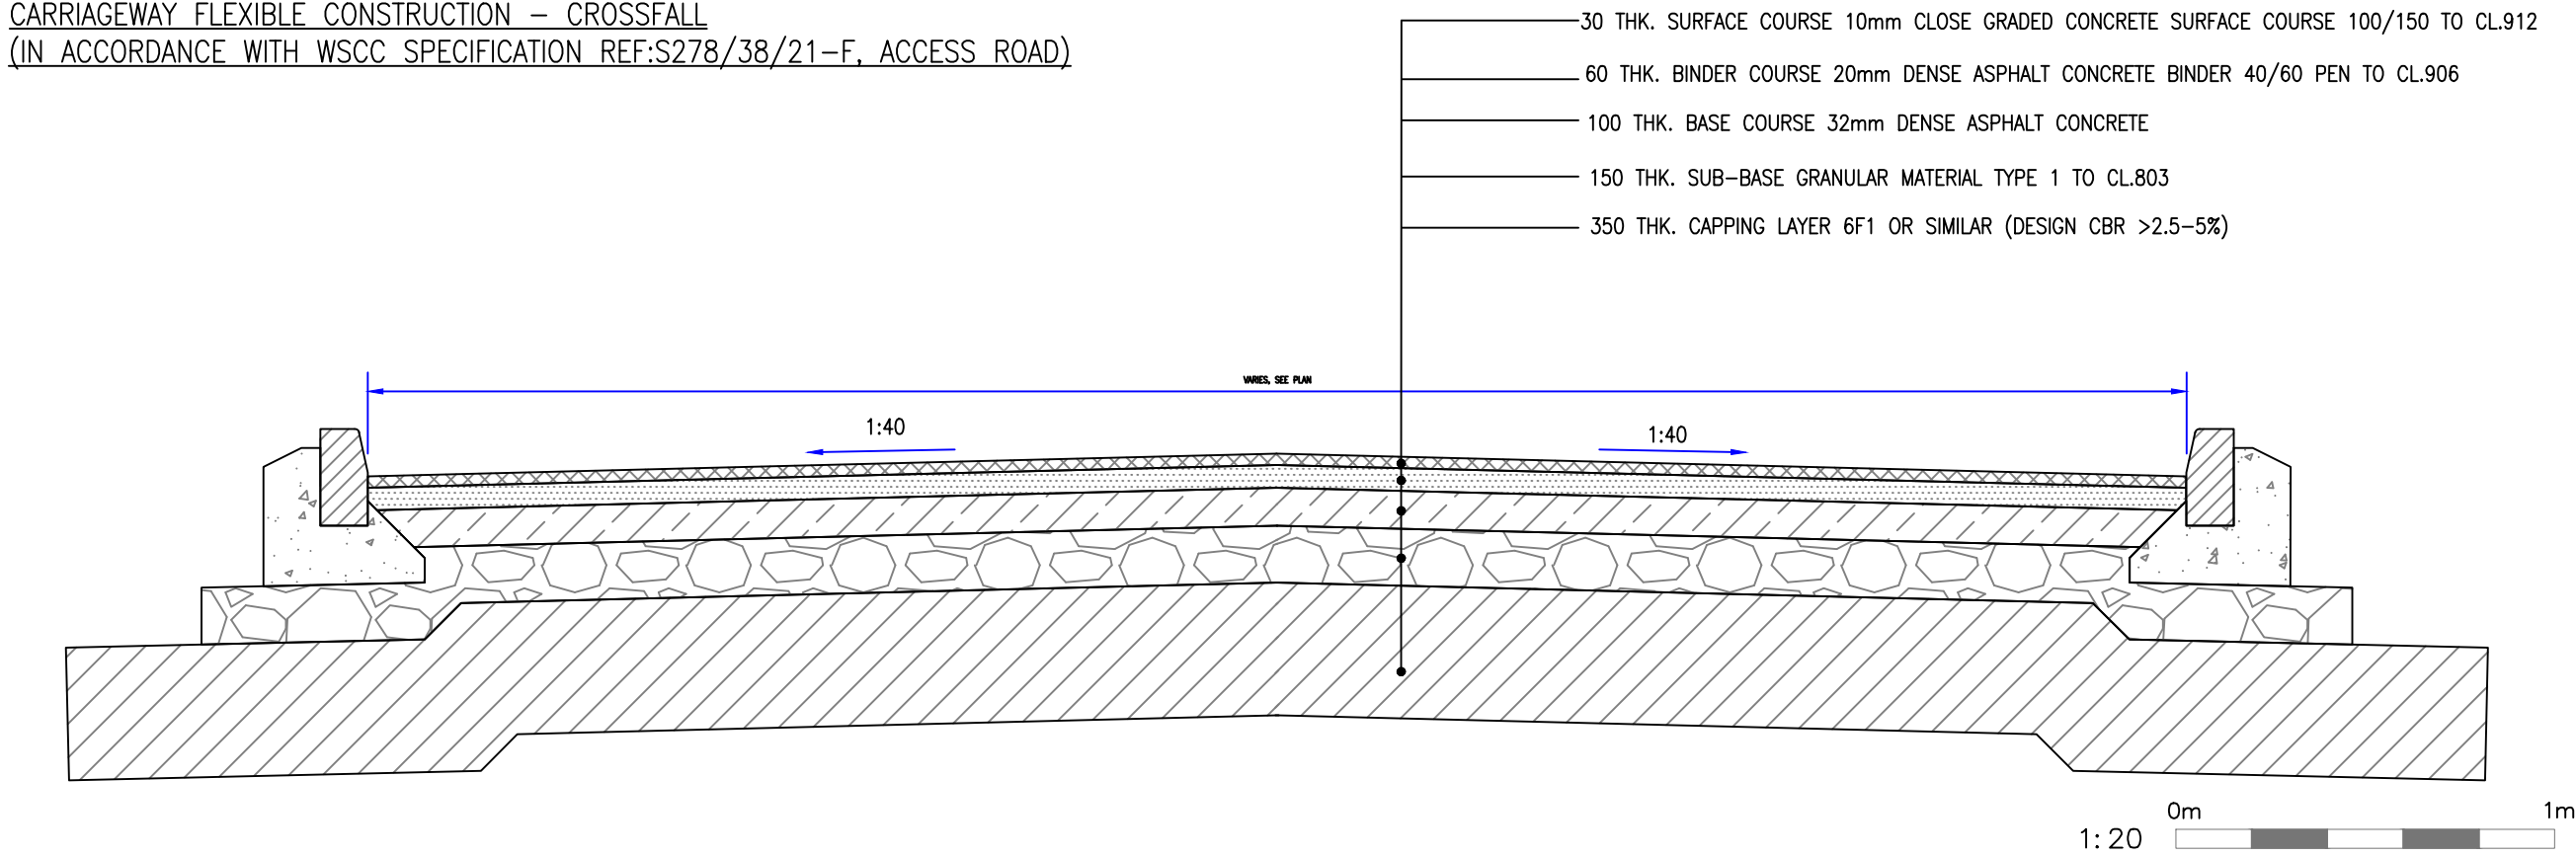

EDGING KERB TYPE EF FLAT TOP

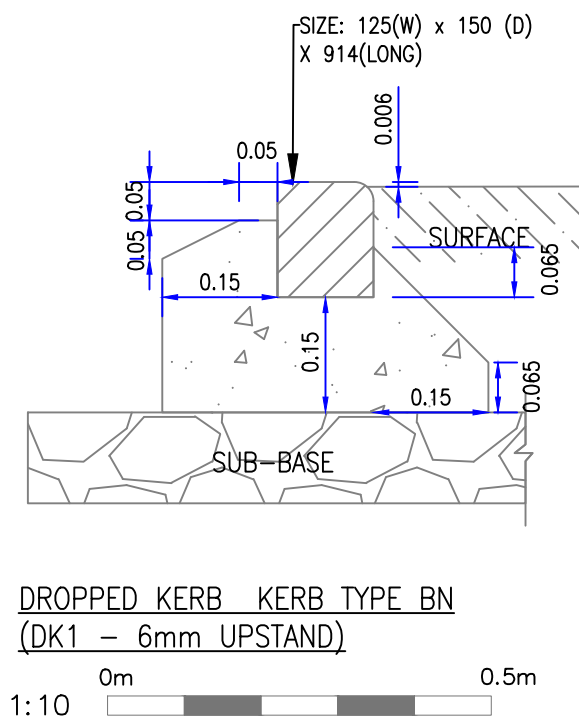

DROPPED KERB KERB TYPE BN (DK1 – 6mm UPSTAND)

FOR TENDER

A	PERMEABLE ASPHALT DETAIL REMOVED	18.08.2021	CLP	--
Rev	Description	Date	By	Chkd



Paul Basham Associates Ltd
The Botley, Camo Hall Estate, Farnham, PO16 8UT
01250 711 000
info@paulbashamassociates.com www.paulbashamassociates.com



Project Name
FONTWELL AVENUE
EASTERGATE

Title
HIGHWAY CONSTRUCTION DETAILS

Project Phase
TENDER

Checked By	Checked Date	Drawn By	Drawn Date
RW	21.04.21	RD	21.04.21

Client Drawing No.	Scale
-	AS SHOWN (AT A1 SIZE)

PBA Drawing No.	Revision
108.5009.751	A