


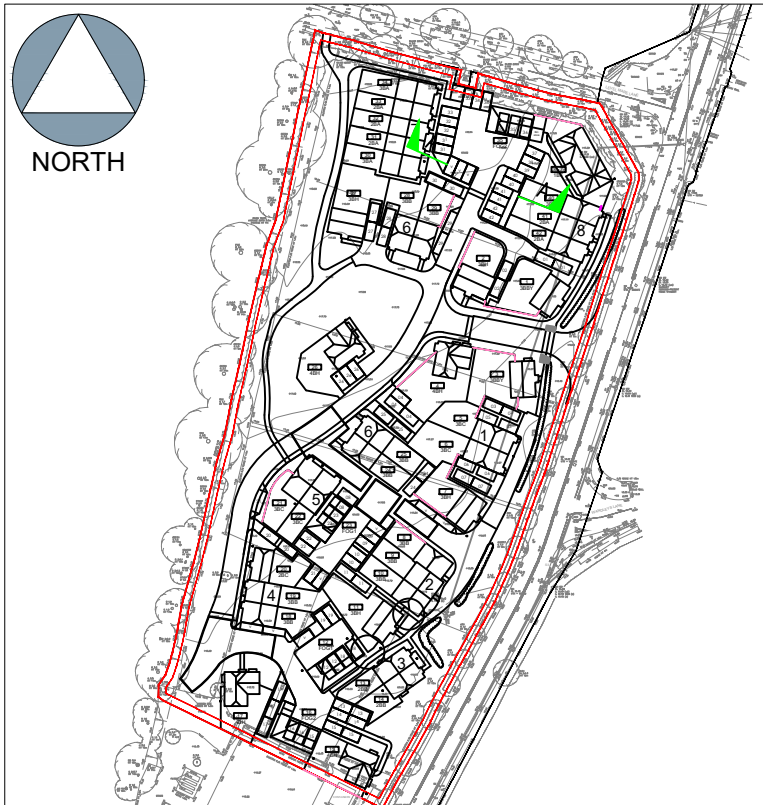

KEY PLAN SCALE 1:500

125 x 255 x 914 FULL HEIGHT PCC KERB
TYPE HB2 BEDDED AND HAUNCHED ON ST2 CONCRETE
TOP SOIL AND SEED
TO LANDSCAPE ARCHITECT SPECIFICATION

80 THK. AQUAFLOW CONCRETE BLOCKS
50 THK. 2-6mm CLEAN CRUSHED STONE
80 THK. 20mm DENSE BASE COURSE ASPHALT
OVER CLEAN CRUSHED STONE
100mmØ CORES TO BE PUNCTURED INTO BASE
COURSE AT 1m CENTRES AND FILLED WITH 10mm
PEA SHINGLE PRIOR TO SURFACING
INBITEX GEOTEXTILE
TO BE USED AS TEMPORARY RUNNING COURSE
THROUGH CONSTRUCTION PHASE

150 THK. SUBBASE TYPE 3 (30% VOIDS)
TERRAM 1000 GEOTEXTILE OR SIMILAR APPROVED
350 THK. PERMEABLE CAPPING LAYER TO
CONSIST OF CRUSHED STONE 10-63mm
SC INTERGRID
TERRAM 1000 GEOTEXTILE OR SIMILAR APPROVED

FOR CONTINUATION, SEE VIEWPORT BELOW

CROSS SECTION A-A
SCALE: 1:50

FOR CONTINUATION, SEE VIEWPORT ABOVE

125 x 255 x 914 FULL HEIGHT PCC KERB
TYPE HB2 AND HAUNCHED ON ST2 CONCRETE
TOP SOIL AND SEED
TO LANDSCAPE ARCHITECT SPECIFICATION

TOP LEVEL OF
TANK:
16.900

TOP LEVEL OF
TANK:
16.347

INCOMING PIPE
INVERT LEVEL:
16.247

BASE LEVEL
OF TANK:
15.547

CROSS SECTION A-A
SCALE: 1:50

The drawings, information and data recorded in this document ("the information") is the property of Paul Basham Associates. This document and the information are solely for the use of the authorized recipient and this document may not be used, copied or reproduced in whole or part for any purposes other than which it was supplied by Paul Basham Associates. Paul Basham Associates makes no representation, undertakes no duty and accepts no responsibilities to any third party who may use or rely upon this document or the information.

GENERAL NOTES

- THIS DRAWING IS INTENDED TO BE VIEWED IN COMBINATION WITH ALL RELEVANT ARCHITECTS, ENGINEERS, SERVICES AND SPECIALIST DRAWINGS AND SPECIFICATION.
- ANY VARIATIONS OR DISCREPANCIES BETWEEN THESE DRAWINGS IN TERMS OF DIMENSIONS OR DETAILS SHOULD BE DRAWN TO THE ATTENTION OF THE ARCHITECT AND/OR THE ENGINEER FOR CLARIFICATION.
- PAUL BASHAM ASSOCIATES ACCEPTS NO RESPONSIBILITY FOR THE ACCURACY OF BACKGROUND INFORMATION PRODUCED BY THIRD PARTIES - THIS MUST BE TREATED AS INDICATIVE ONLY.
- ALL DIMENSIONS AND LEVELS ARE IN METRES. DO NOT SCALE THIS DRAWING, PRINT, PLOT OR DISK.
- THIS DRAWING SHOULD ONLY BE USED FOR CONSTRUCTION IF THE PROJECT PHASE IN THE TITLE FRAME BELOW IS SHOWN AS "CONSTRUCTION". PAUL BASHAM ASSOCIATES TAKE NO RESPONSIBILITY FOR CONSTRUCTION WORKS UNDERTAKEN TO DRAWINGS WHICH ARE NOT MARKED UNDER THIS PHASE.



Rev	Description	Date	By	Chkd



Paul Basham Associates Ltd
The Botry, Cam's Hall Estate, Fareham, PO16 8UT
01329 711 000
info@paulbashamassociates.com www.paulbashamassociates.com



Project Name FONTWELL AVENUE EASTERGATE			
Title CONSTRUCTION DETAIL SECTION A-A BLOCK PERMEABLE PAVING WITH DRAINAGE SYSTEM			
Project Phase PRELIMINARY			
Checked By RW	Checked By ZC	Drawn By CLP	Drawn Date 19.08.2021
Client Drawing No. -	Scale AS NOTED	(AT A1 SIZE)	
PBA Drawing No. 108.5009.552	Revision -		