

Detailed Planting Schedule

Trees				
No.	Species Name	Specification	Density	Height
2 No.	Acer campestre	Extra Heavy Standard :Clear Stem min. 200	:RB Counted	
4 No.	Amelanchier lamarckii	Heavy Standard :Clear Stem min. 200	:RB Counted	
1 No.	Betula pendula	Extra Heavy Standard :Clear Stem min. 200	:RB Counted	
9 No.	Crataegus monogyna	Extra Heavy Standard :Clear Stem min. 200	:RB Counted	
1 No.	Fagus sylvatica	Extra Heavy Standard :Clear Stem min. 200	:RB Counted	
1 No.	Magnolia stellata	C :Bushy :5/7 brks: Feature Shrub	Counted	80-100cm
3 No.	Malus sylvestris	Extra Heavy Standard :Clear Stem min. 200	:RB Counted	
7 No.	Prunus avium	Extra Heavy Standard :Clear Stem min. 200	:RB Counted	
8 No.	Sorbus aucuparia	Extra Heavy Standard :Clear Stem min. 200	:RB Counted	
Total :36 No.				

Hedges				
No.	Species Name	Specification	Density	Height
297 No.	Acer campestre	BR: Hedgerow planting	0.3Ctr Double Staggered at 0.3m offset	60-80cm
315 No.	Carpinus betulus	Formal Native Hedge :Whip :5/7 brks :BR: Caned	0.3Ctr Double Staggered at 0.4m offset	80-100cm
198 No.	Cornus alba	BR: Hedgerow planting	0.3Ctr Double Staggered at 0.3m offset	60-80cm
198 No.	Crataegus monogyna	BR: Hedgerow planting	0.3Ctr Double Staggered at 0.3m offset	60-80cm
198 No.	Malus sylvestris	BR: Hedgerow planting	0.3Ctr Double Staggered at 0.3m offset	60-80cm
100 No.	Prunus spinosa	BR: Hedgerow planting	0.3Ctr Double Staggered at 0.3m offset	60-80cm
Total :1306 No.				

Shrubs (Plant in groups of 1,3,5 and 7's)				
No.	Species Name	Specification	Density	Pot Size Height
15 No.	Choisya 'Aztec Pearl'	Bushy :C	3/m²	3L 40-60cm
97 No.	Cornus sanguinea 'Midwinter Fire'	C	3/m²	3L
6 No.	Cornus stolonifera 'Flaviramea'	C: Feature shrub	Counted 10L	
1729 No.	Euonymus fortunei 'Dart's Blanket'	C	9/m²	2L 20-30cm
4 No.	Hamamelis mollis	C: Feature shrub	Counted 10L	100-125cm
13 No.	Hebe 'Midsummer Beauty'	Bushy :C	3/m²	3L 40-60cm
415 No.	Hebe 'Red Edge'	C	5/m²	3L
173 No.	Lavandula angustifolia 'Hidcote'	C	5/m²	3L
258 No.	Mahonia aquifolium 'Apollo'	C	3/m²	3L
163 No.	Pachysandra terminalis 'Green Carpet'	C	7/m²	2L
86 No.	Pittosporum tenuifolium 'Tom Thumb'	C	3/m²	3L
91 No.	Rosmarinus offi. 'Miss Jessop's Upright'	C	3/m²	3L 40-60cm
80 No.	Rosmarinus offi. 'Miss Jessop's Upright'	C	3/m²	3L
5 No.	Sarcococca confusa	C: Bushy	2/m²	5L 30-40cm
61 No.	Sarcococca hookeriana digyna	C	4/m²	5L
194 No.	Skimmia japonica 'Kew White'	C	5/m²	3L
4 No.	Viburnum lantana	C: Feature shrub	Counted 10L	
401 No.	Vinca major	C	7/m²	2L
1 No.	Weigela florida 'Variegata'	C: Feature shrub	Counted 10L	
Total :3796 No.				


Climbers				
No.	Species Name	Specification	Density	Pot Size Height
8 No.	Campsis radicans	Caned	5Ctr	3L
185 No.	Hedera helix 'Green Ripple'		7/m²	3L
13 No.	Hydrangea petiolaris	Caned	5Ctr	3L
28 No.	Lonicera periclymenum	Caned	5Ctr	3L
Total :234 No.				

Herbaceous (Plant in groups of 1,3,5 and 7's)				
No.	Species Name	Specification	Density	Pot Size
63 No.	Artemisia 'Powis Castle'	C	5/m²	2L
59 No.	Aster frikartii 'Monch'	C	7/m²	2L
589 No.	Bergenia purpurascens	C	7/m²	2L
117 No.	Digitalis purpurea	C	5/m²	1-1.5L
248 No.	Geranium macrorrhizum 'Spessart'	C	7/m²	2L
331 No.	Luzula sylvatica 'Aurea'	C	9/m²	2L
359 No.	Penstemon 'Firebird'	C	7/m²	2L
326 No.	Verbena bonariensis	C	7/m²	2L
Total :2092 No.				

Bulbs (Plant in uneven groups 5-9)		
No.	Species Name	Specification Density
245 No.	Crocus tommasinianus 'Ruby Giant'	30/m²
1431 No.	Galanthus nivalis	30/m²
Total :1676 No.		

DD Plot Planting Plant Guide:

(High, Medium, Low)
The mix of plants for each plot has been divided based on height and position within the border.
Plants in the low category should be planted in the front of the bed, plants in the medium category in the mid area and the high category in the rear area against blank walls or in the middle of any island beds.
Where space allow plants should be planted in same species groups in odd numbers to create bold drifts of planting.

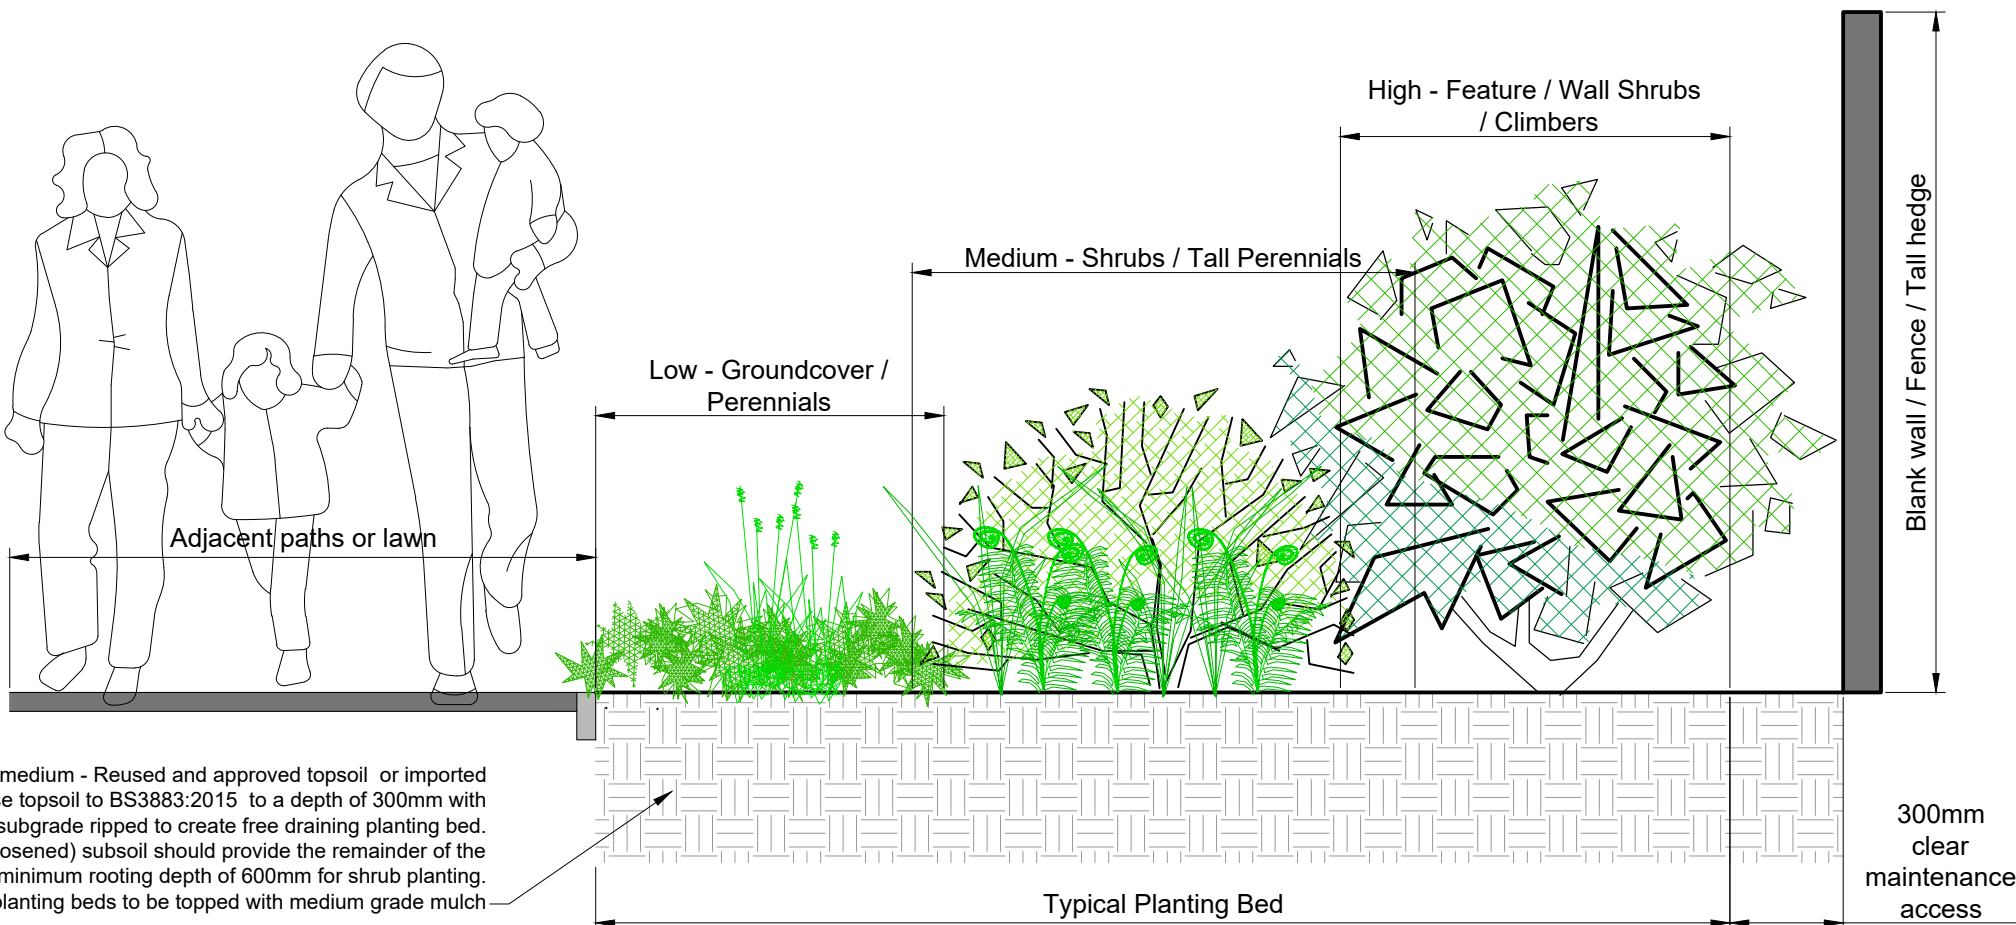

02 Typical Plot Planting Matrix
L10 1:20 @ A1

Landscape Specification

General Notes:

It is the contractor's responsibility to check for services in this area before groundworks commence. Please refer to Project H&S file for specific site risks.

All materials and installation to be undertaken in line with best horticultural practice and in accordance with guidance set out in British Standards specified relevant to this note and current at time of installation. All landscape works to be undertaken by competent persons, with appropriate training and equipment.

All plants should be grown and sourced in the UK and should be supplied from a nursery approved in advance by the landscape architect. Any substitutes to be agreed prior to ordering.

All arisings to be removed from site at contractor's expense unless noted otherwise.

Growing Medium / Soil Depths

All topsoil and subsoil used in planting areas to be accordance with British Standard BS3882:2015 and BS8545:2014. Soil analysis of all imported / onsite material to be approved by the landscape architect in advance of works.

Topsoil Heaps should be agreed with the site manager and stored no deeper than 2 metres to retain aeration and friable / dry properties prior to cultivation. Use a tracked machine to for heap and protect from wet weather once final height is achieved.

Ameliorants including all composts, mulches and soil conditioners used in planting should be peat-free. The use of pesticides (herbicides, insecticides, fungicides and slug pellets) should be discouraged to prevent harm to wildlife. Any pesticides used should be non-residual.

Planting beds should be suitably cultivated and ripped to allow aeration and avoid waterlogging. Topsoil should be friable and the depth should not exceed 300mm. Topsoil varies depending on the planting type: 300mm for tree planting, 300mm shrub planting, 150mm for amenity grass/turf and 50mm for wildflower seeding to aid germination.

Suitable (loosened) subsoil should provide the remainder of the minimum rooting depth to achieve an overall depth of: 800mm for tree planting, 600mm shrub planting, 450mm for amenity grass/turf. Prior to spreading topsoil, the receiving area should be decompacted to increase permeability.

Planting

Trees and shrubs to be in accordance with NPS / BS 3936 British Standard BS 3936-1, Nursery Stock Specification for Trees and Shrubs. Avoid planting during period of hard frost and ensure all field grown (bare root / rootball) stock is planted inside the planting season typically November to March. All Container growing planting should have Full Pots and can be planted throughout the year subject to the right conditions and ensure all plants are suitably watered during dry periods.

Planting Trees

All tree should be provided with adequate space for future root growth. Where possible this should be through natural soil conditions or by using a proprietary structural tree soil / root cell system. Refer to Tree Pit Details, where provided.

Unless shown otherwise; tree pits to be 300mm larger than the rootball on all sides. Where necessary include a 100mm layer of horticultural grit to base of trench to aid free draining prior to backfilling with the approved subsoil / topsoil layer to the field grown/nursery height. Where the ground conditions result in the base of the tree pits being compacted or not free draining, pits and trenches will require positive drainage to all trees to thrive.

Tree Support and Accessories

Unless stated otherwise all tree should be provided with suitable supports and biodegradable tree tie as set out below:

- Standard Trees - Single Stake
- Heavy - Extra Heavy - Double Staked
- Extra Heavy to Semi Mature - Triple Staked
- Semi Mature - Proprietary underground guying.

All trees to be planted with proprietary aeration/irrigation pipe installed to manufacturers recommendations. Trees planted in formal grass / lawn areas to include 1m diameter bare

circle and bark mulched to a depth of 75mm to avoid strimmer damage to trunk / water demand.

Root Barriers

Linear root barriers are to be installed in locations confirmed by the project engineer to protect services/surface treatments as required. Root barriers should be set min. 1.2m from the center of the trunk and set as close to the surface as possible. Linear root barriers should be installed to the manufacturers guidance, using a min. 600mm depth root barrier to protect adjacent surfaces. Where root barriers are for the protection of services or below ground attenuation, the root barrier should extend 300mm lower than the invert level of services. For details of services and any specific requirements, refer to engineer's drawings.

Planting Shrubs - to be planted in prepared beds, back filled and firmed to nursery level. All plants to be set min 300mm from building/wall facades to enable access. Where turf abuts a building façade, a 300mm gravel strip should be provided (not drawn).

Planting Formal Hedges - To be planted in double staggered rows (unless otherwise specified) along either side of a central timber post and 3 wire fence to aid establishment (unless adjacent to an alternative boundary treatment).

After planting all trees and shrubs are to be well watered, lightly firmed, mulched with 75mm of medium grade FSC certified bark mulch ensuring no damage to the plants.

Rabbit proof fencing or spiral/canes maybe required to protect the establishment of the plants

Turfing to occur in April-May or September-October subject to suitable weather conditions.

Once planted all areas must be kept adequately watered to ensure establishment and all areas must be kept weed and litter free at all times.

Implementation Programme

Unless agreed otherwise all planting to be undertaken in the first available planting season following construction of the adjacent building.


Management and Maintenance (Refer to Supporting Landscape Management Plan, where provided).

Establishment - Trees and shrubs will be watered to ensure they thrive through dry weather and re-firmed after strong winds or frost heave

Annual Maintenance - Trees and Shrubs - Tree ties to be adjusted, to be checked for damaged branches/stem and pruned in accordance with good horticultural practice, where they have died or failed to thrive they will be replaced, incorporate a slow release fertilizer as per manufactures rates, topping up mulch to ensure 75mm depth.


Defects period to be instructed for planting works to ensure replacement of dead/dying planting stock (with same sized specimens) within subsequent planting season. Defects periods recommended: min two year defects period for tree planting, min one year defects period for shrub/herbaceous planting and min 6 months for wildflower/grassed areas.
- All planting works to conform to BS 4428:1989; Code of Practice for General Landscape Operations (Excluding Hard Landscape Operations).
- All maintenance operations to conform to BS 7030:1993 Part 4 1993; Recommendations for Maintenance of Soft Landscape (Except Amenity Turf).

01 Typical Tree Pit Detail in soft landscape
L10 1:20 @ A1

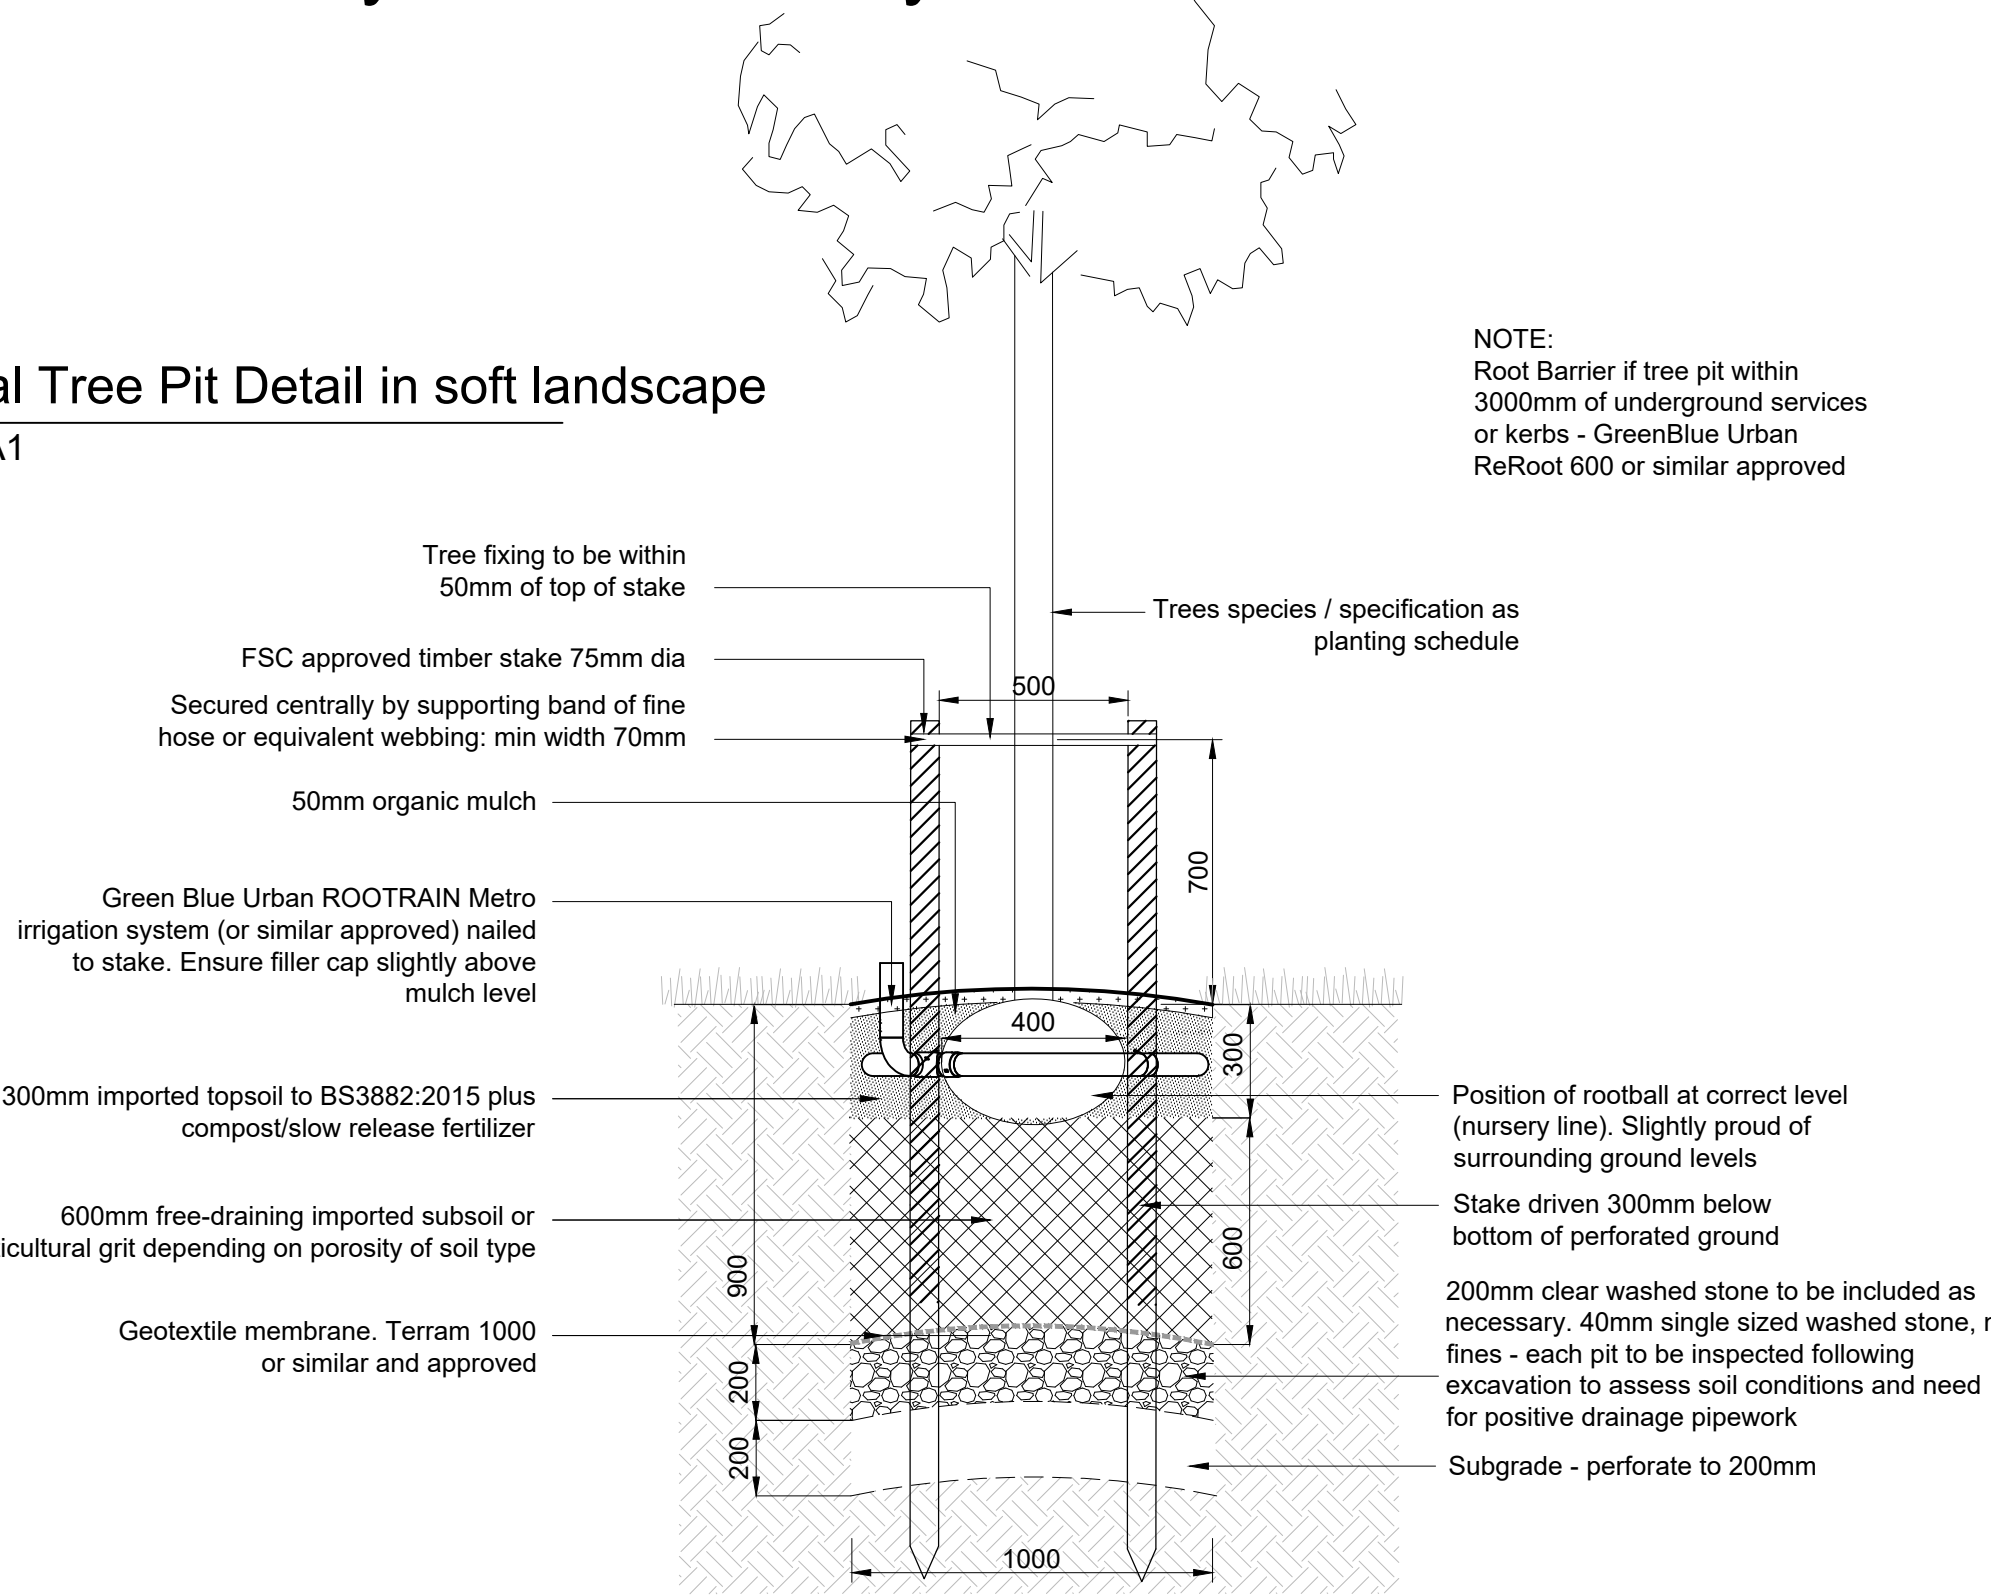

NOTE 1 The functioning of topsoil within a landscape depends not only on the quality of the topsoil but also on the care given to the preparation of the receiving area, which will often have been compacted by the passage of vehicles or storage of materials.

NOTE 2 It is particularly important that the topsoil is not over-compacted during spreading. Over-compaction prevents plant root growth and function, and reduces water attenuation and the ability of excess water to drain away. It is one of the most common reasons for plant failures in landscape schemes, and it increases the risk of erosion and runoff. Placement of soil by tracked hydraulic excavators working in strips from ground not yet loosened (the "loose-tipping" method) is a way to avoid this.

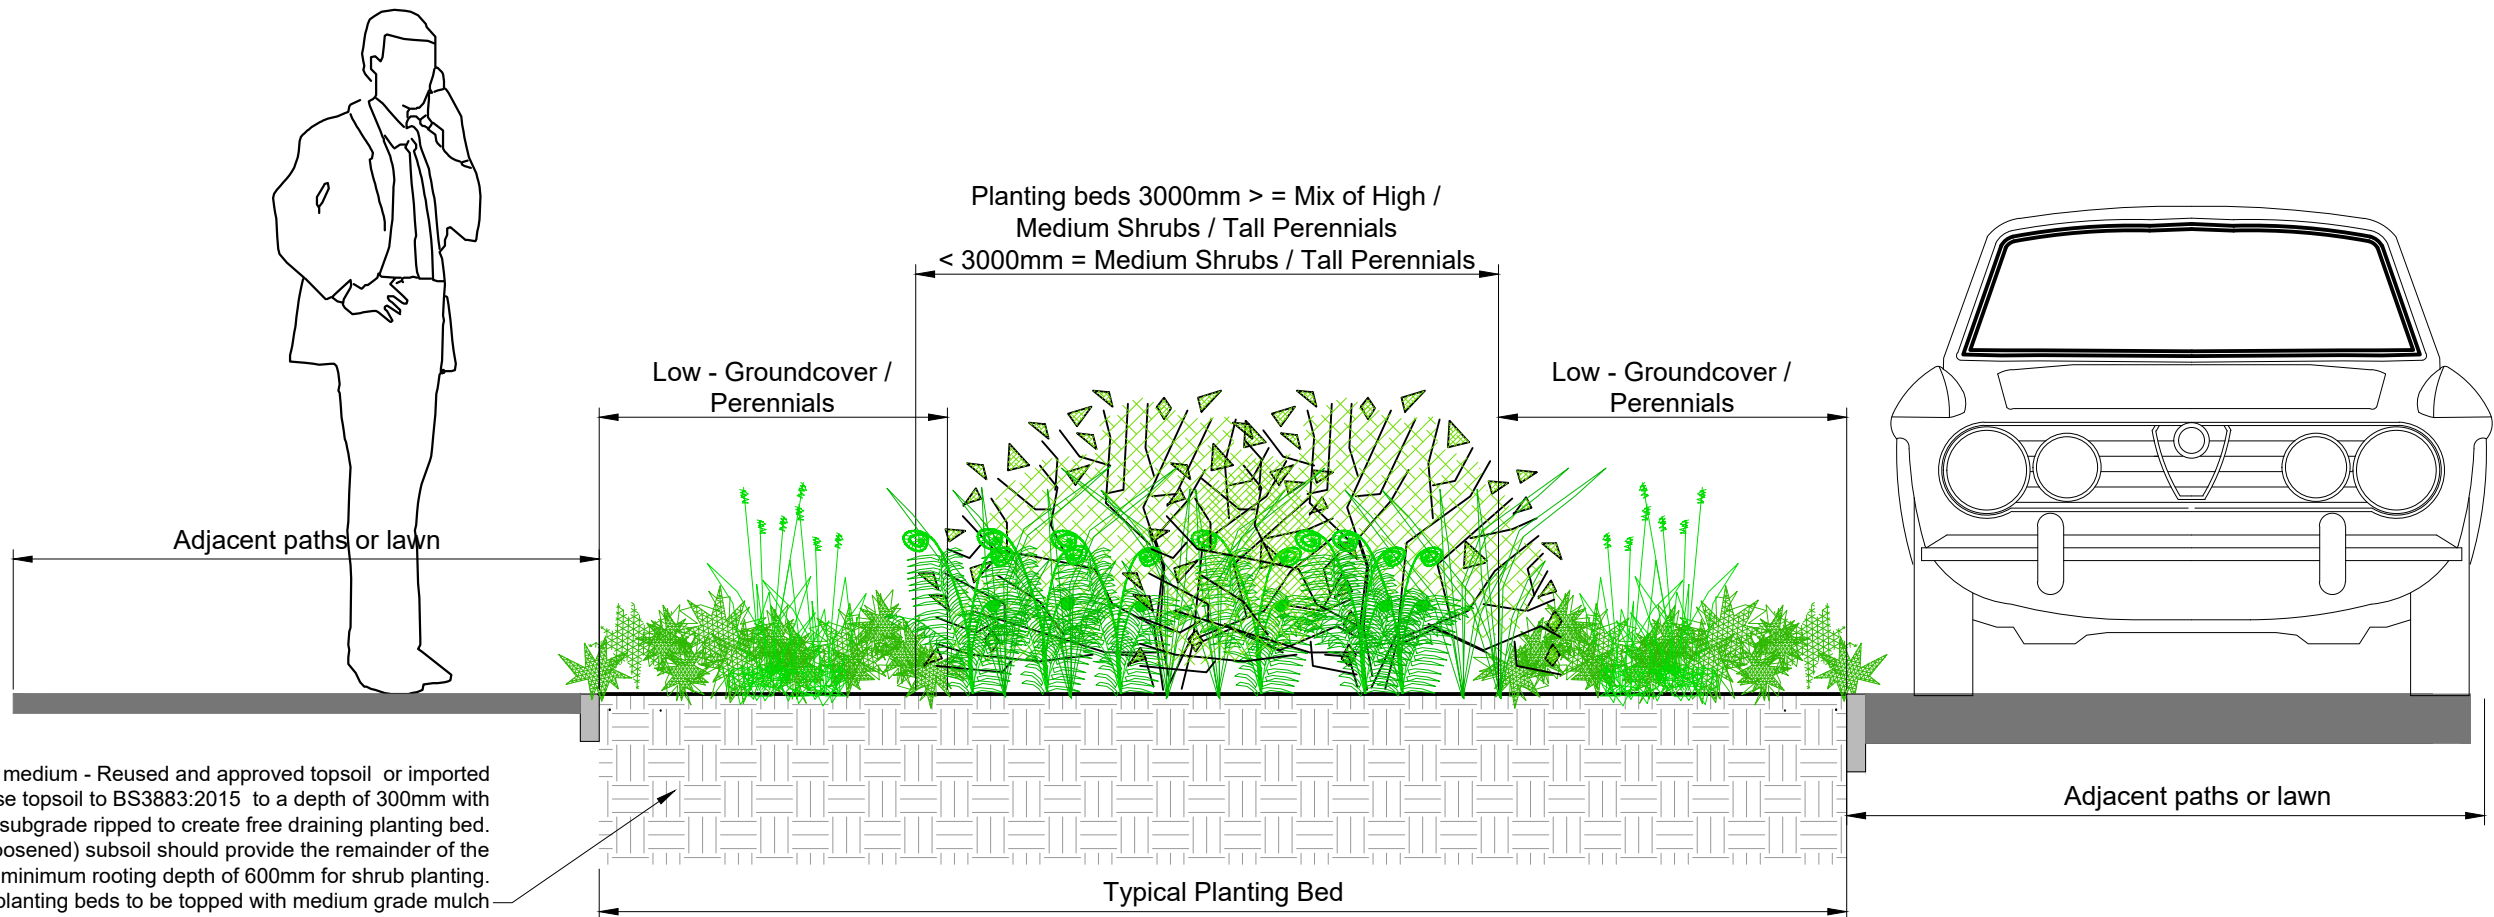

NOTES:

1. This drawing is to be read in conjunction with all relevant contract drawings and specifications with any conflicting information to be brought to the attention of Deacon Design before works commence on site.
2. Do not scale from this drawing, (except for planning application purposes only) always work to noted dimensions.
3. All given dimensions in mm.

FINAL

16.08.21	SL	Amended tree locations	B	PD
09.07.21	SL	Amended following comments	A	PD
DATE	DRAWN	DESCRIPTION OF REVISION	REVISION LETTER	CHECKED BY

DRAWING STATUS

FOR PLANNING

D

DEACON DESIGN

Landscape Architecture | Masterplanning | Urban Design
12a The Square, Wickham, Hampshire PO17 5JQ
Tel: 01329 557 820 Email: info@deacondesign.co.uk
Copyright Deacon Design

PROJECT TITLE: Fontwell Avenue, Eastergate	
-	
PROJECT NUMBER: DD504	PLOT DATE: 07.05.21
DRAWING SCALE: 1:100@A1	APPROVED BY: PD
PAPER SIZE: A1	DRAWN BY: SL
DRAWING TITLE: Planting Details Planting Schedule, Matrix, Tree Pit Detail and Landscape Specification	
DRAWING NUMBER: DD504L109	REVISION LETTER: B
DRAWING FILE LOCATION: Z:\Dropbox (Deacon Design Ltd)\DD504_Eastergate\04-Drawings\Autocad\L1-landscape Draw\DD504L1_109_Detailed Planting Plan.dwg	