


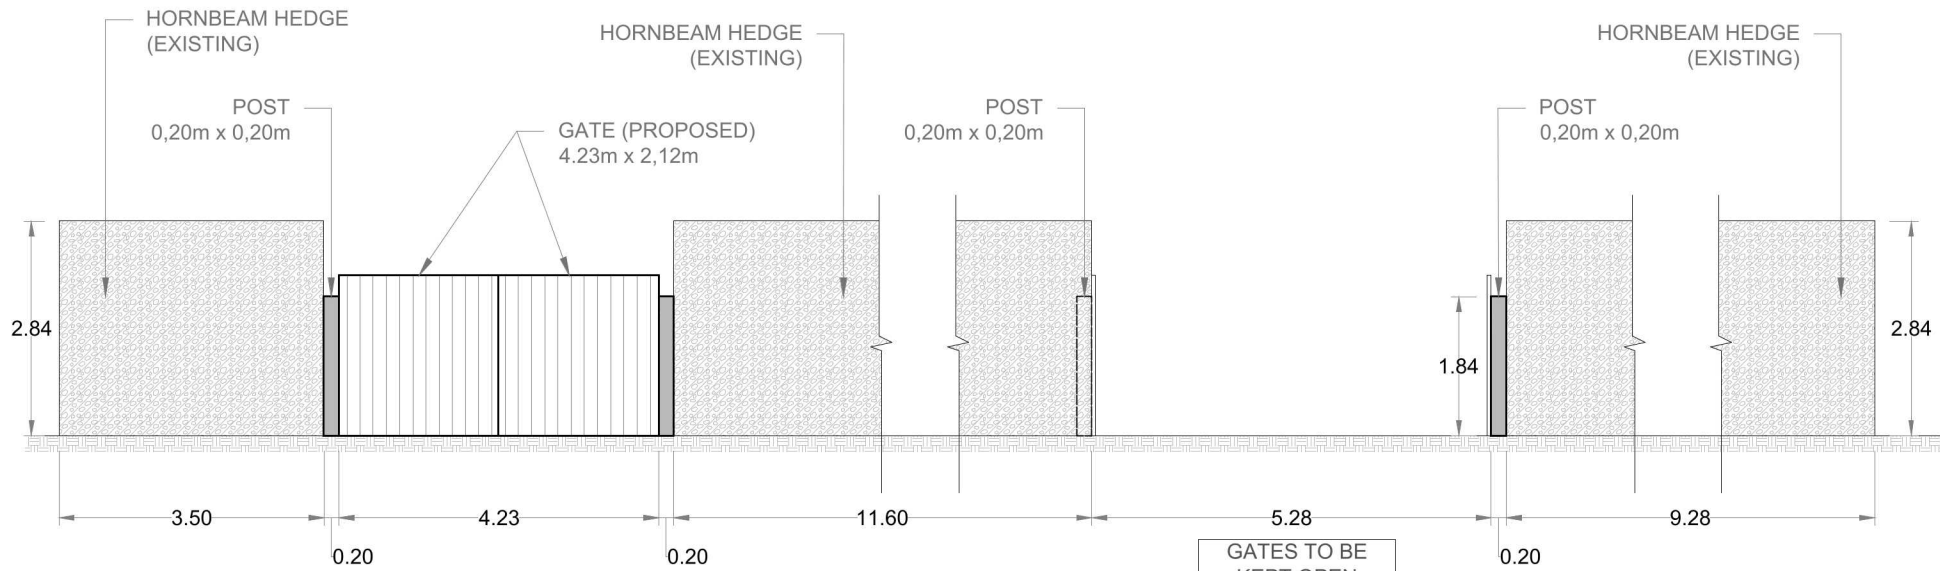

FRONT ELEVATION

SCALE.....1:100

PROJECT:
Barnham Court, Church Lane, Barnham
Elevation of Front Entrance with proposed Gates

DESCRIPTION:
FRONT ELEVATION

DATE:
14-11-19

SCALE:
1:100

SHEET:
01