


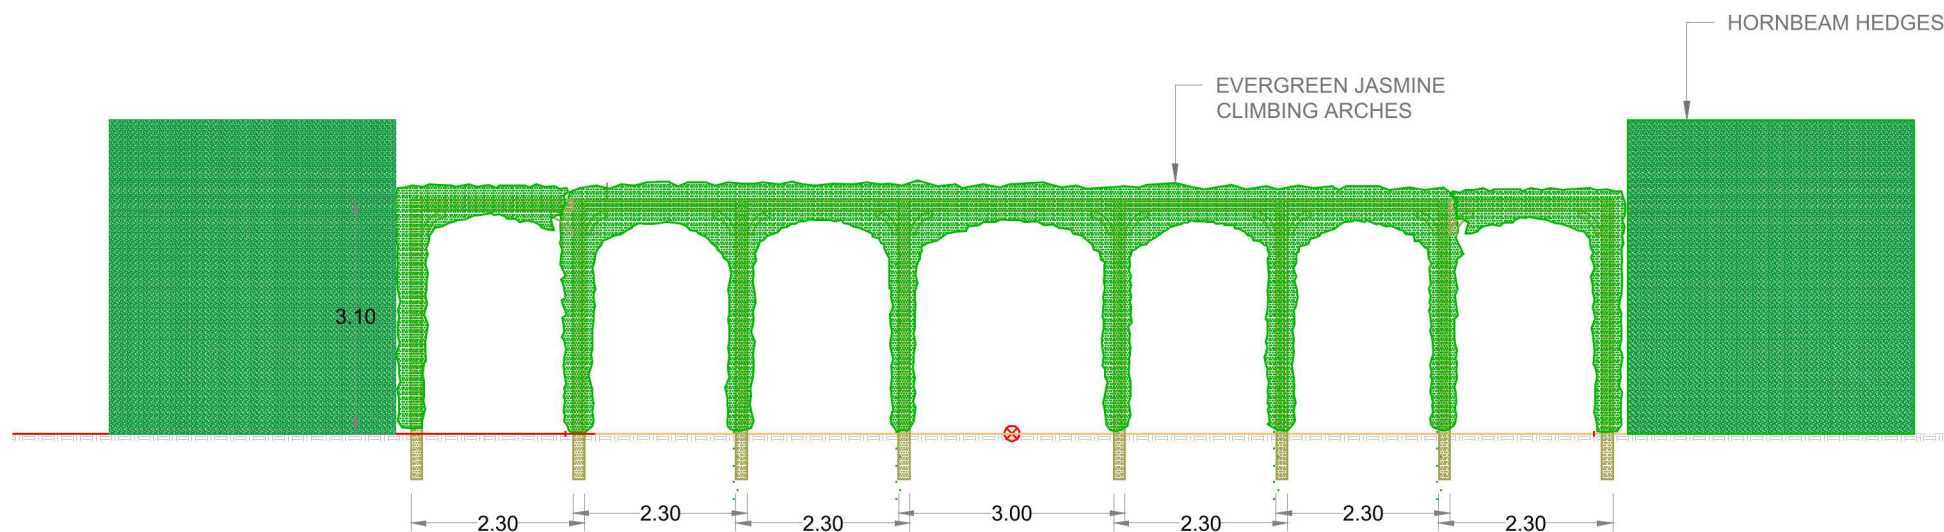

FRONT ELEVATION

SCALE.....1:100

PERGOLA PROPOSAL

- LOCATED SYMMETRICALLY NORTH AND SOUTH BORDERS OF PARTERRE GARDEN
- SHOWING PERGOLA ARCH DESIGN, WITH PROPORTIONS BASED ON BARNHAM COURT ENTRANCE DOOR
- PERGOLA SPANS GARDEN PATH
- POSTS SUPPORT CLIMBING ARCHES OF EVERGREEN JASMINE

PROJECT:
Barnham Court, Church Lane, Barnham
Vegatal Pergolas (N&S) in Front Garden (proposed)

DESCRIPTION:
FRONT ELEVATION

DATE:
14-11-19

SCALE:
1:100

SHEET:
01