



- Option A.
Pergola Proposal
- Located symmetrically North and South borders of parterre garden
 - Showing pavilion and pergola design, based on Barnham Court entrance door.
 - Pergola spans garden path
 - Posts support climbing arches of evergreen jasmine

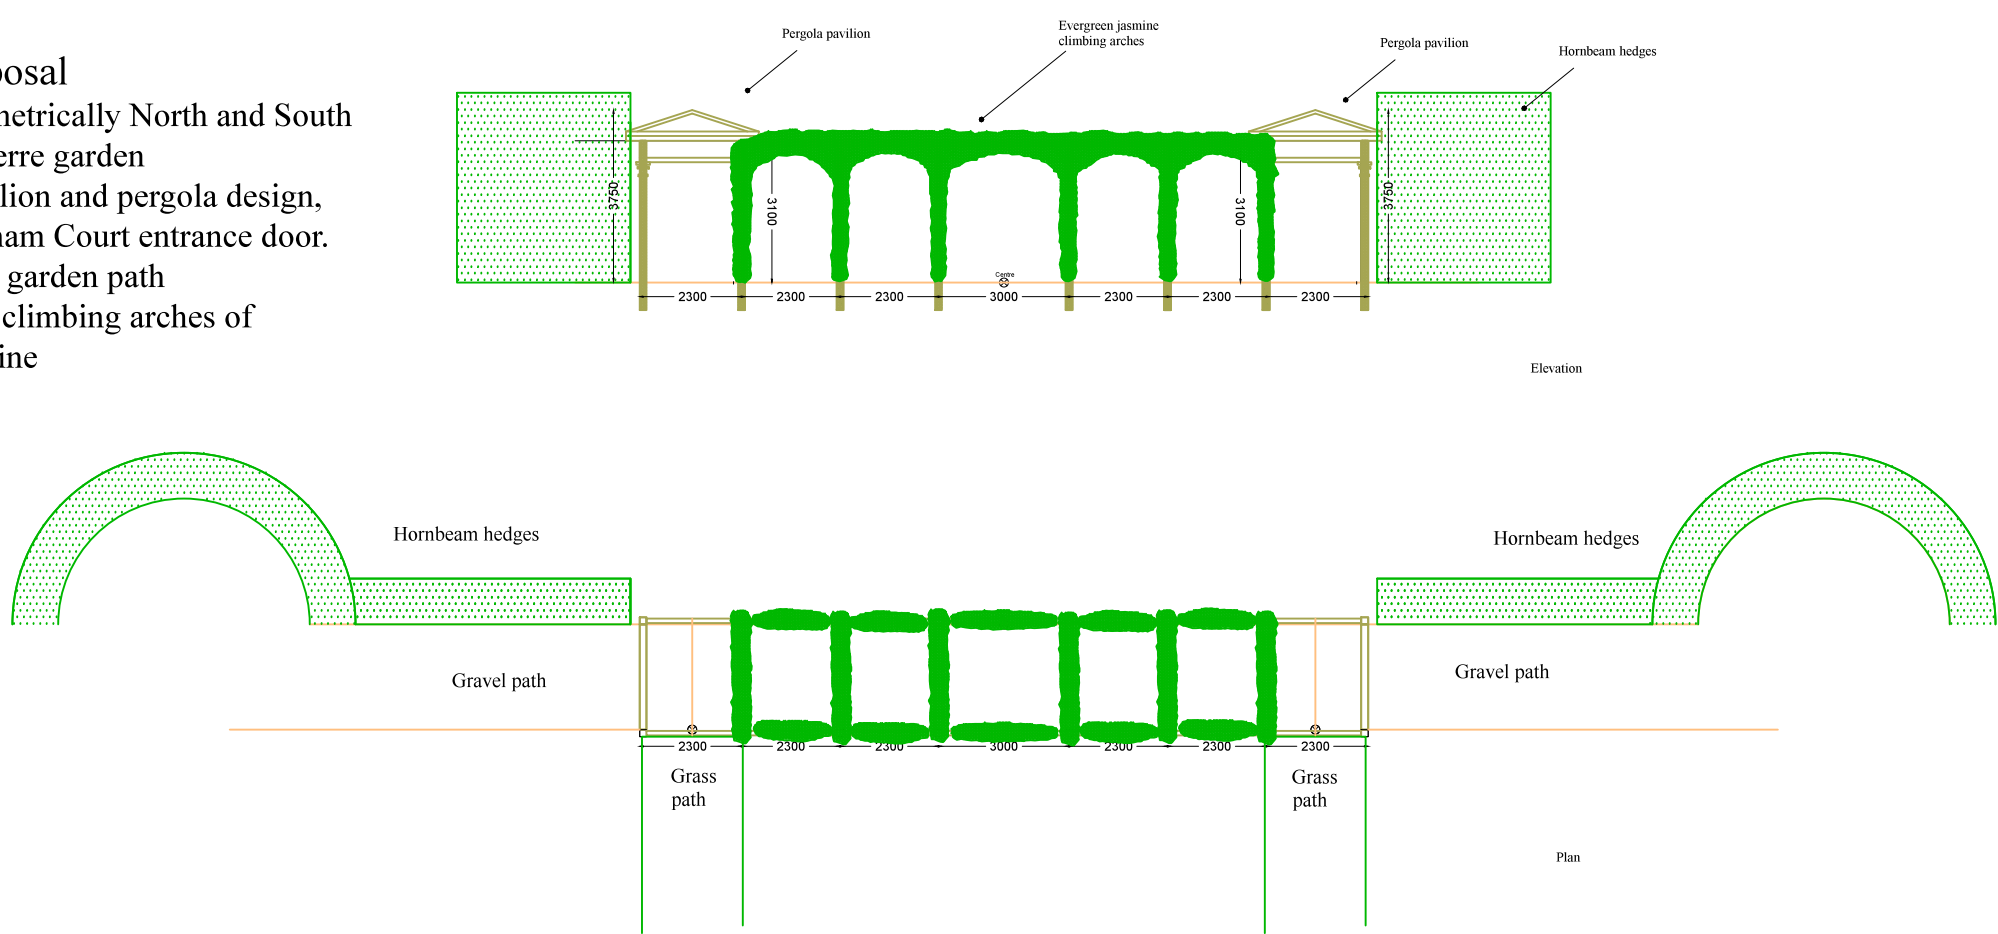

- Option B.
Pergola Proposal
- Located symmetrically North and South borders of parterre garden
 - Showing pergola arch design, with proportions based on Barnham Court entrance door
 - Pergola spans garden path
 - Posts support climbing arches of evergreen jasmine

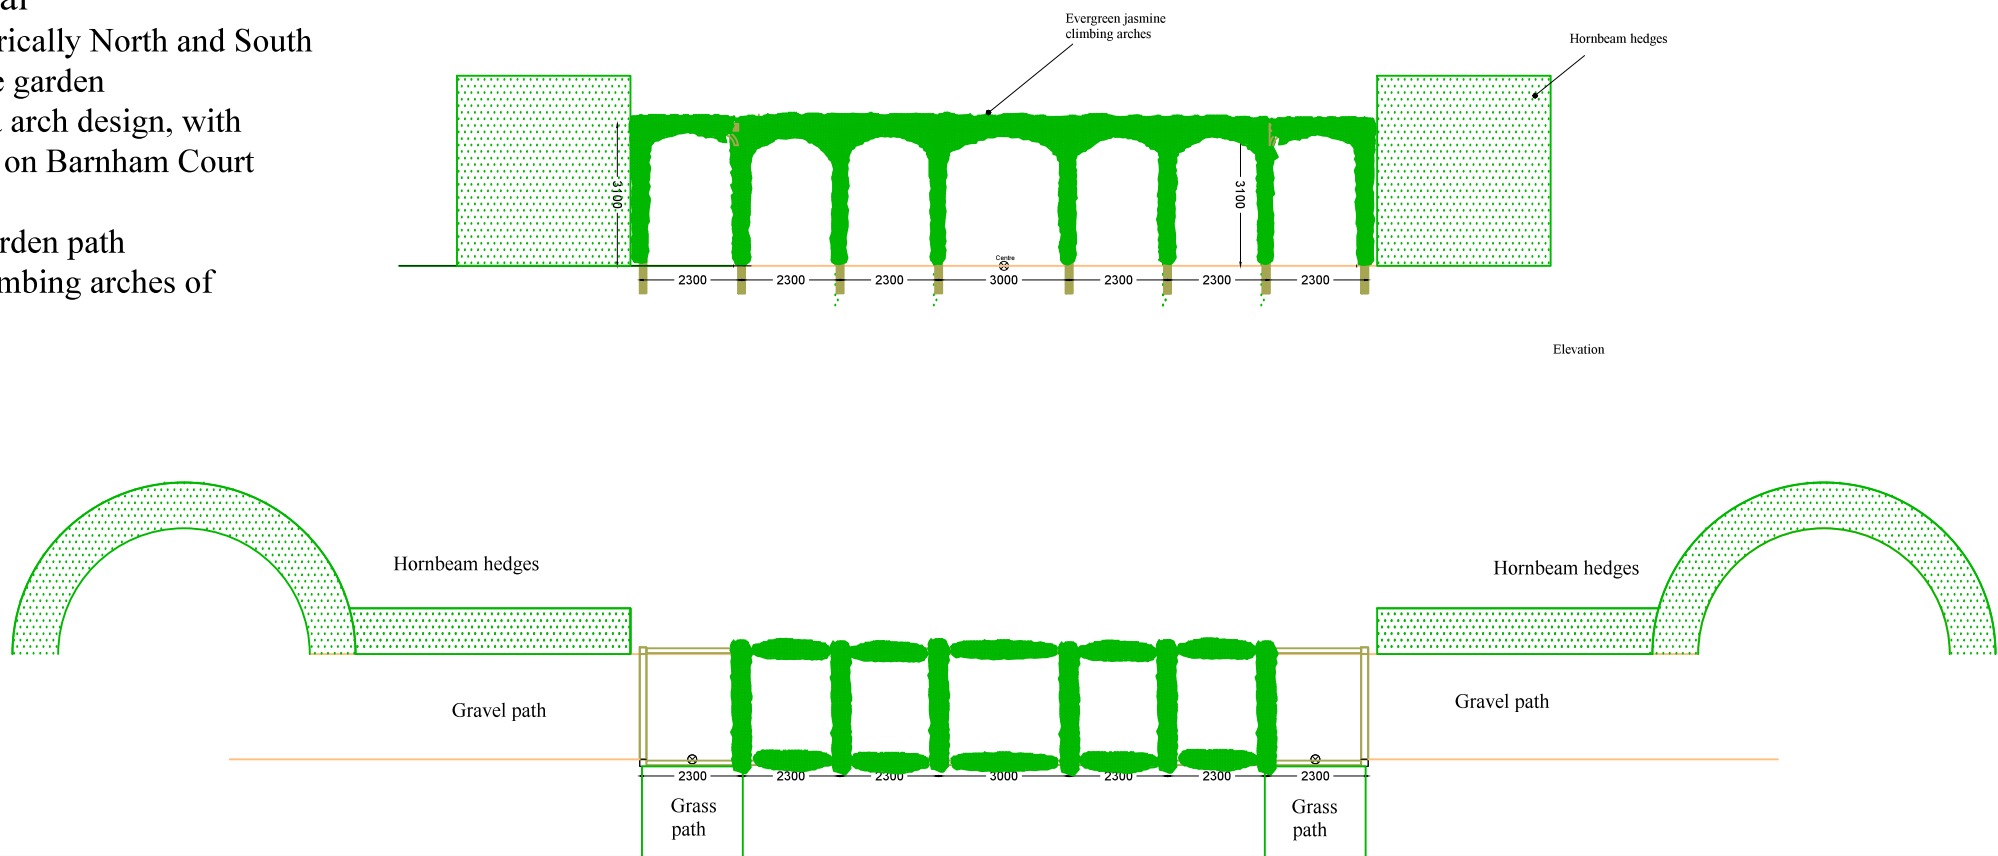

JAMES HOLDERNESS LANDSCAPE DESIGN 26 BARTLE ROAD LONDON W11 1RF (44) 777 599 1887 JAMES@JAMESHOLDERNESS.COM	
Client	Bolland/Martin
Project	Barnham Court
Title	Pergola prop
Scale	nts
Date	19.4.19
Drawing No.	169-02 Rev b