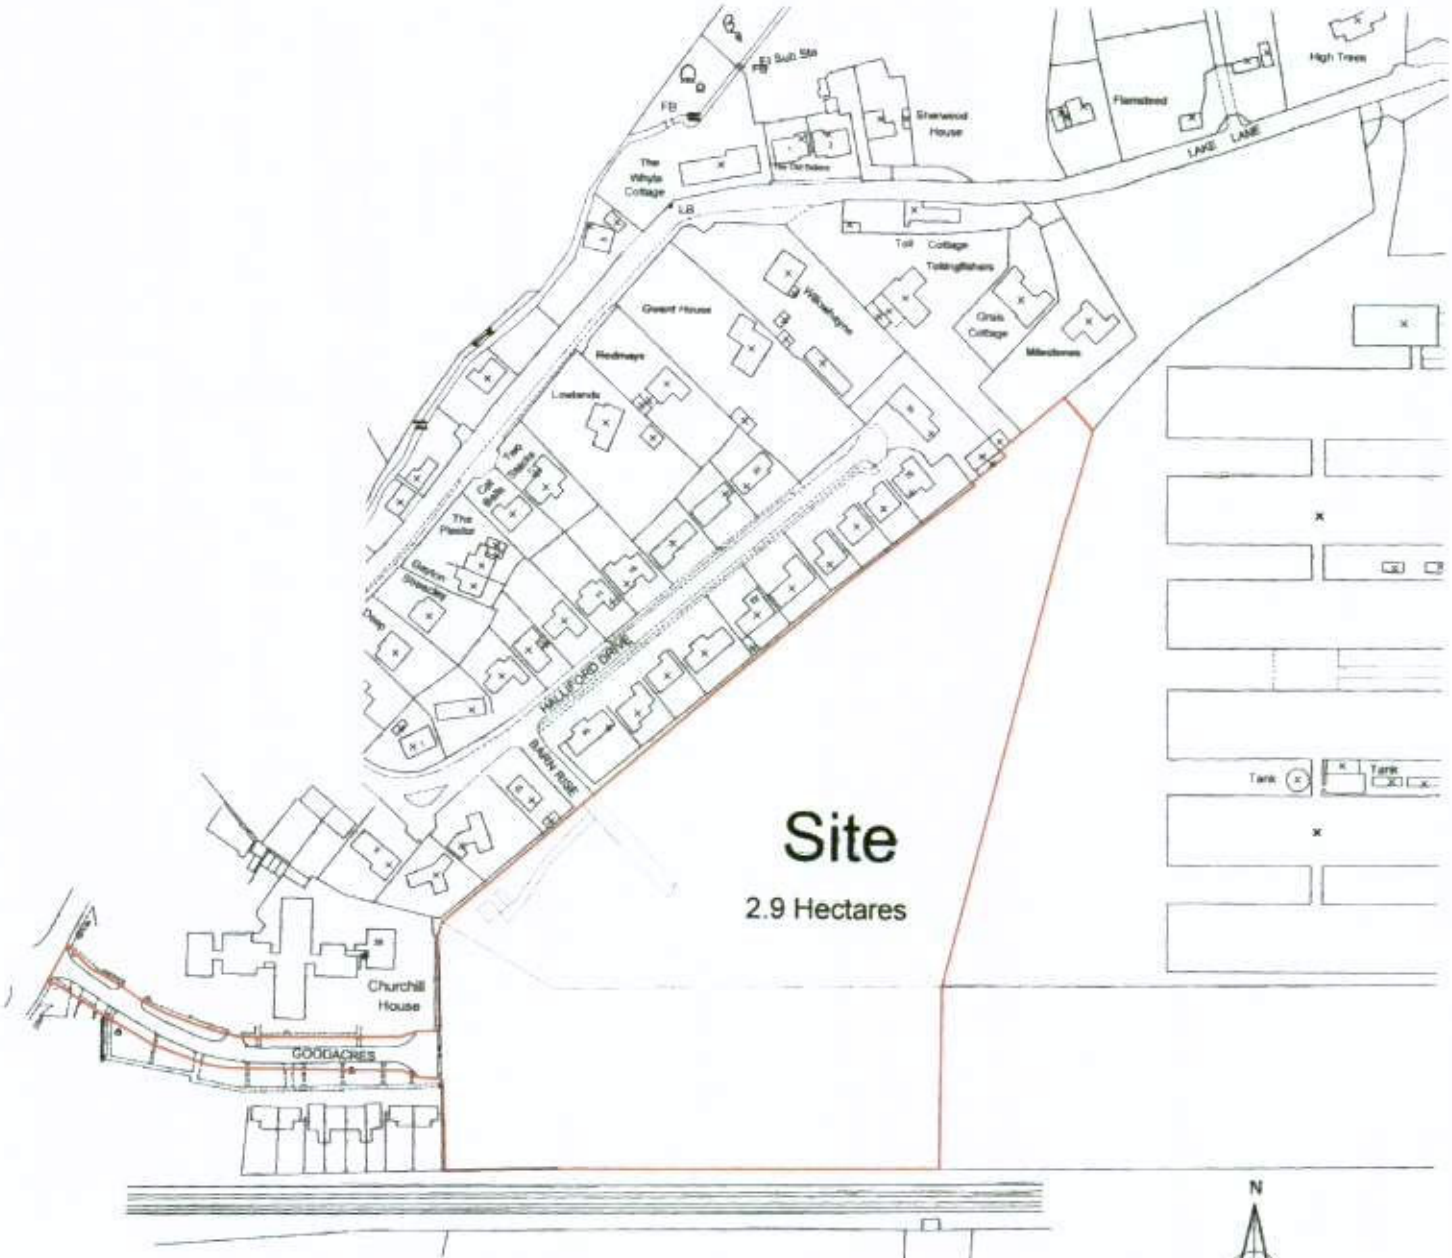


Location Plan 1/2500

ARUN DISTRICT COUNCIL
IN BN 9 10
RECEIVED

Land off Goodacres & Halliford Drive	March 10 1:2500 @ A4	MARTIN CRITCHELL ARCHITECTS
Location Plan	10.017-04A	Town Planners Architects Metro House • Northgate • Chichester • West Sussex • PO19 1BE tel: 01243 531036 fax: 01243 782917 e-mail: info@mcarchitects.co.uk

ARUN DISTRICT COUNCIL BN/9/10/