


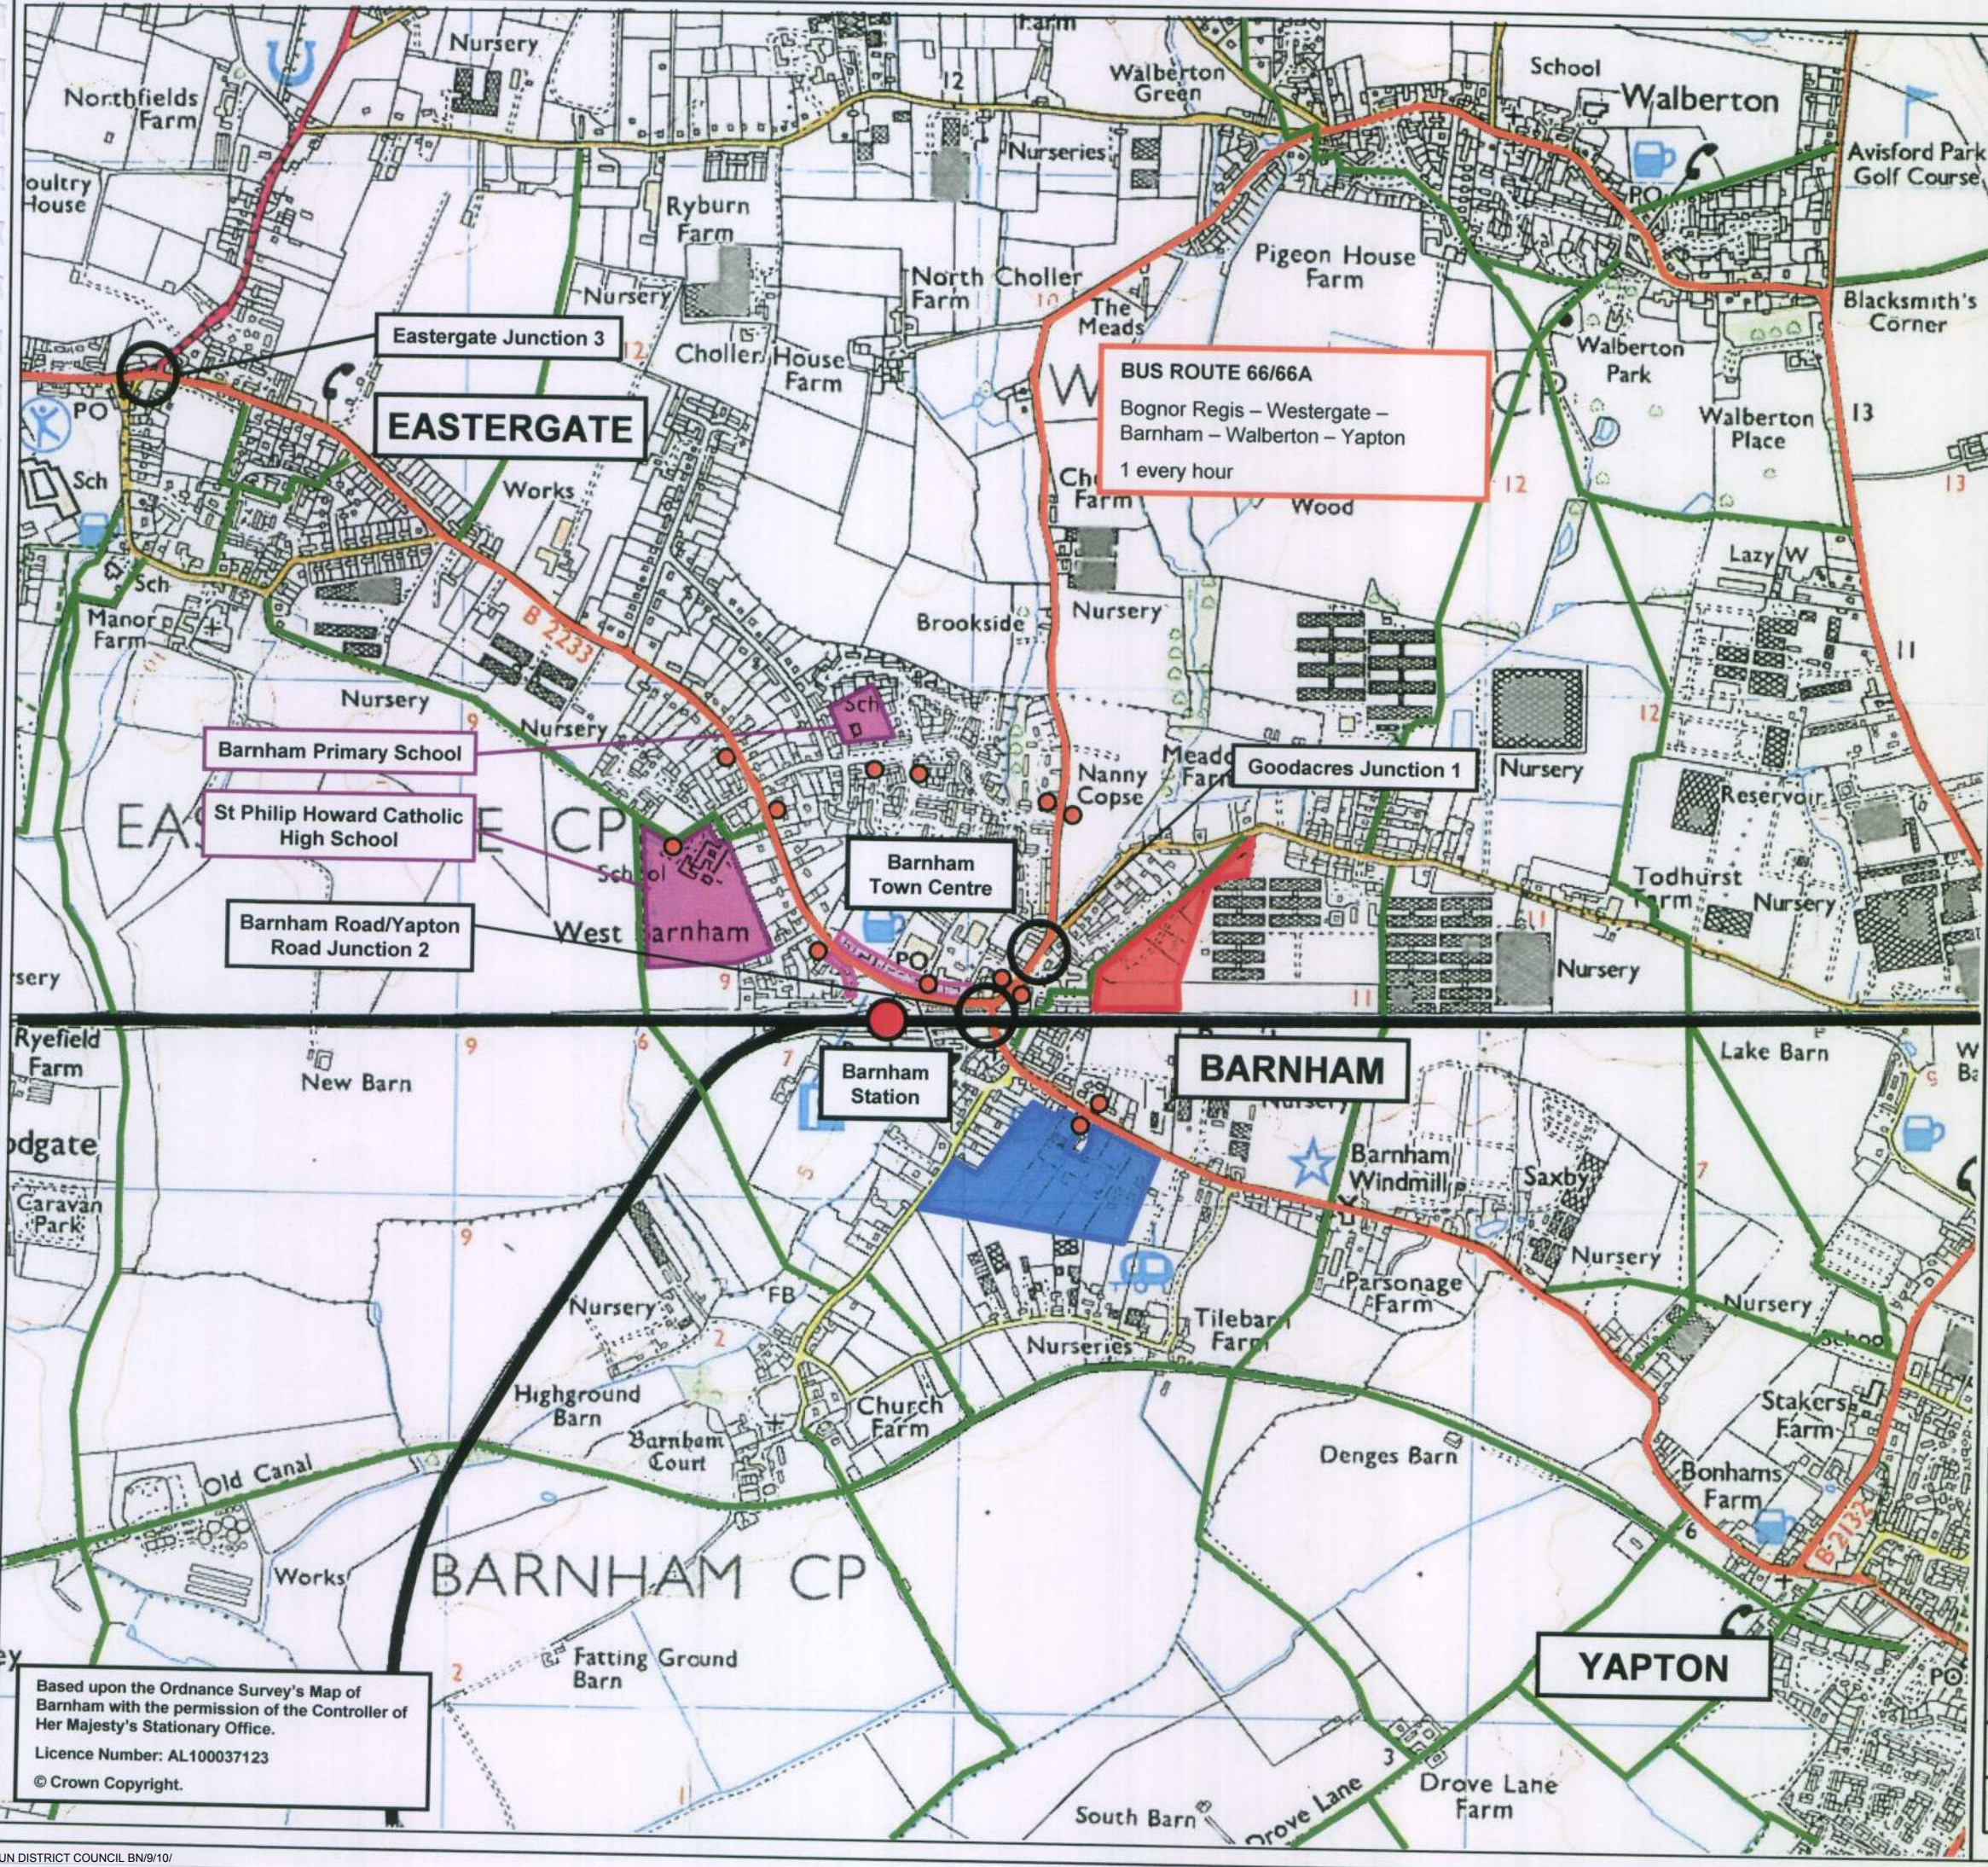

- LEGEND**
- DEVELOPMENT SITE
 - WSCC DEVELOPMENT SCHEME
 - BUS
 - Local Bus Stops
 - Local Bus Routes
 - RAIL
 - Local Rail Stations
 - Railway Line
 - PEDESTRIAN LINKS
 - Existing Pedestrian/Cycle Route
 - LOCAL SERVICES
 - Local Retail Facilities
 - Local Educational Facilities


Transport Planners and Civil Engineers
Primrose Place
Portsmouth Road
Godalming
Surrey GU7 2JN

West Sussex County Council

Goodacres, Barnham Lane, Barnham

Site Location & Accessibility Plan

Plan No:	Plan 01	Job No:	09/1102	Date:	Mar 2010	Scale:	1:12500
Drawn By:	SAJ	Checked By:	KFM	Approved By:	CMB	Rev:	-

Based upon the Ordnance Survey's Map of Barnham with the permission of the Controller of Her Majesty's Stationary Office.
Licence Number: AL100037123
© Crown Copyright.