


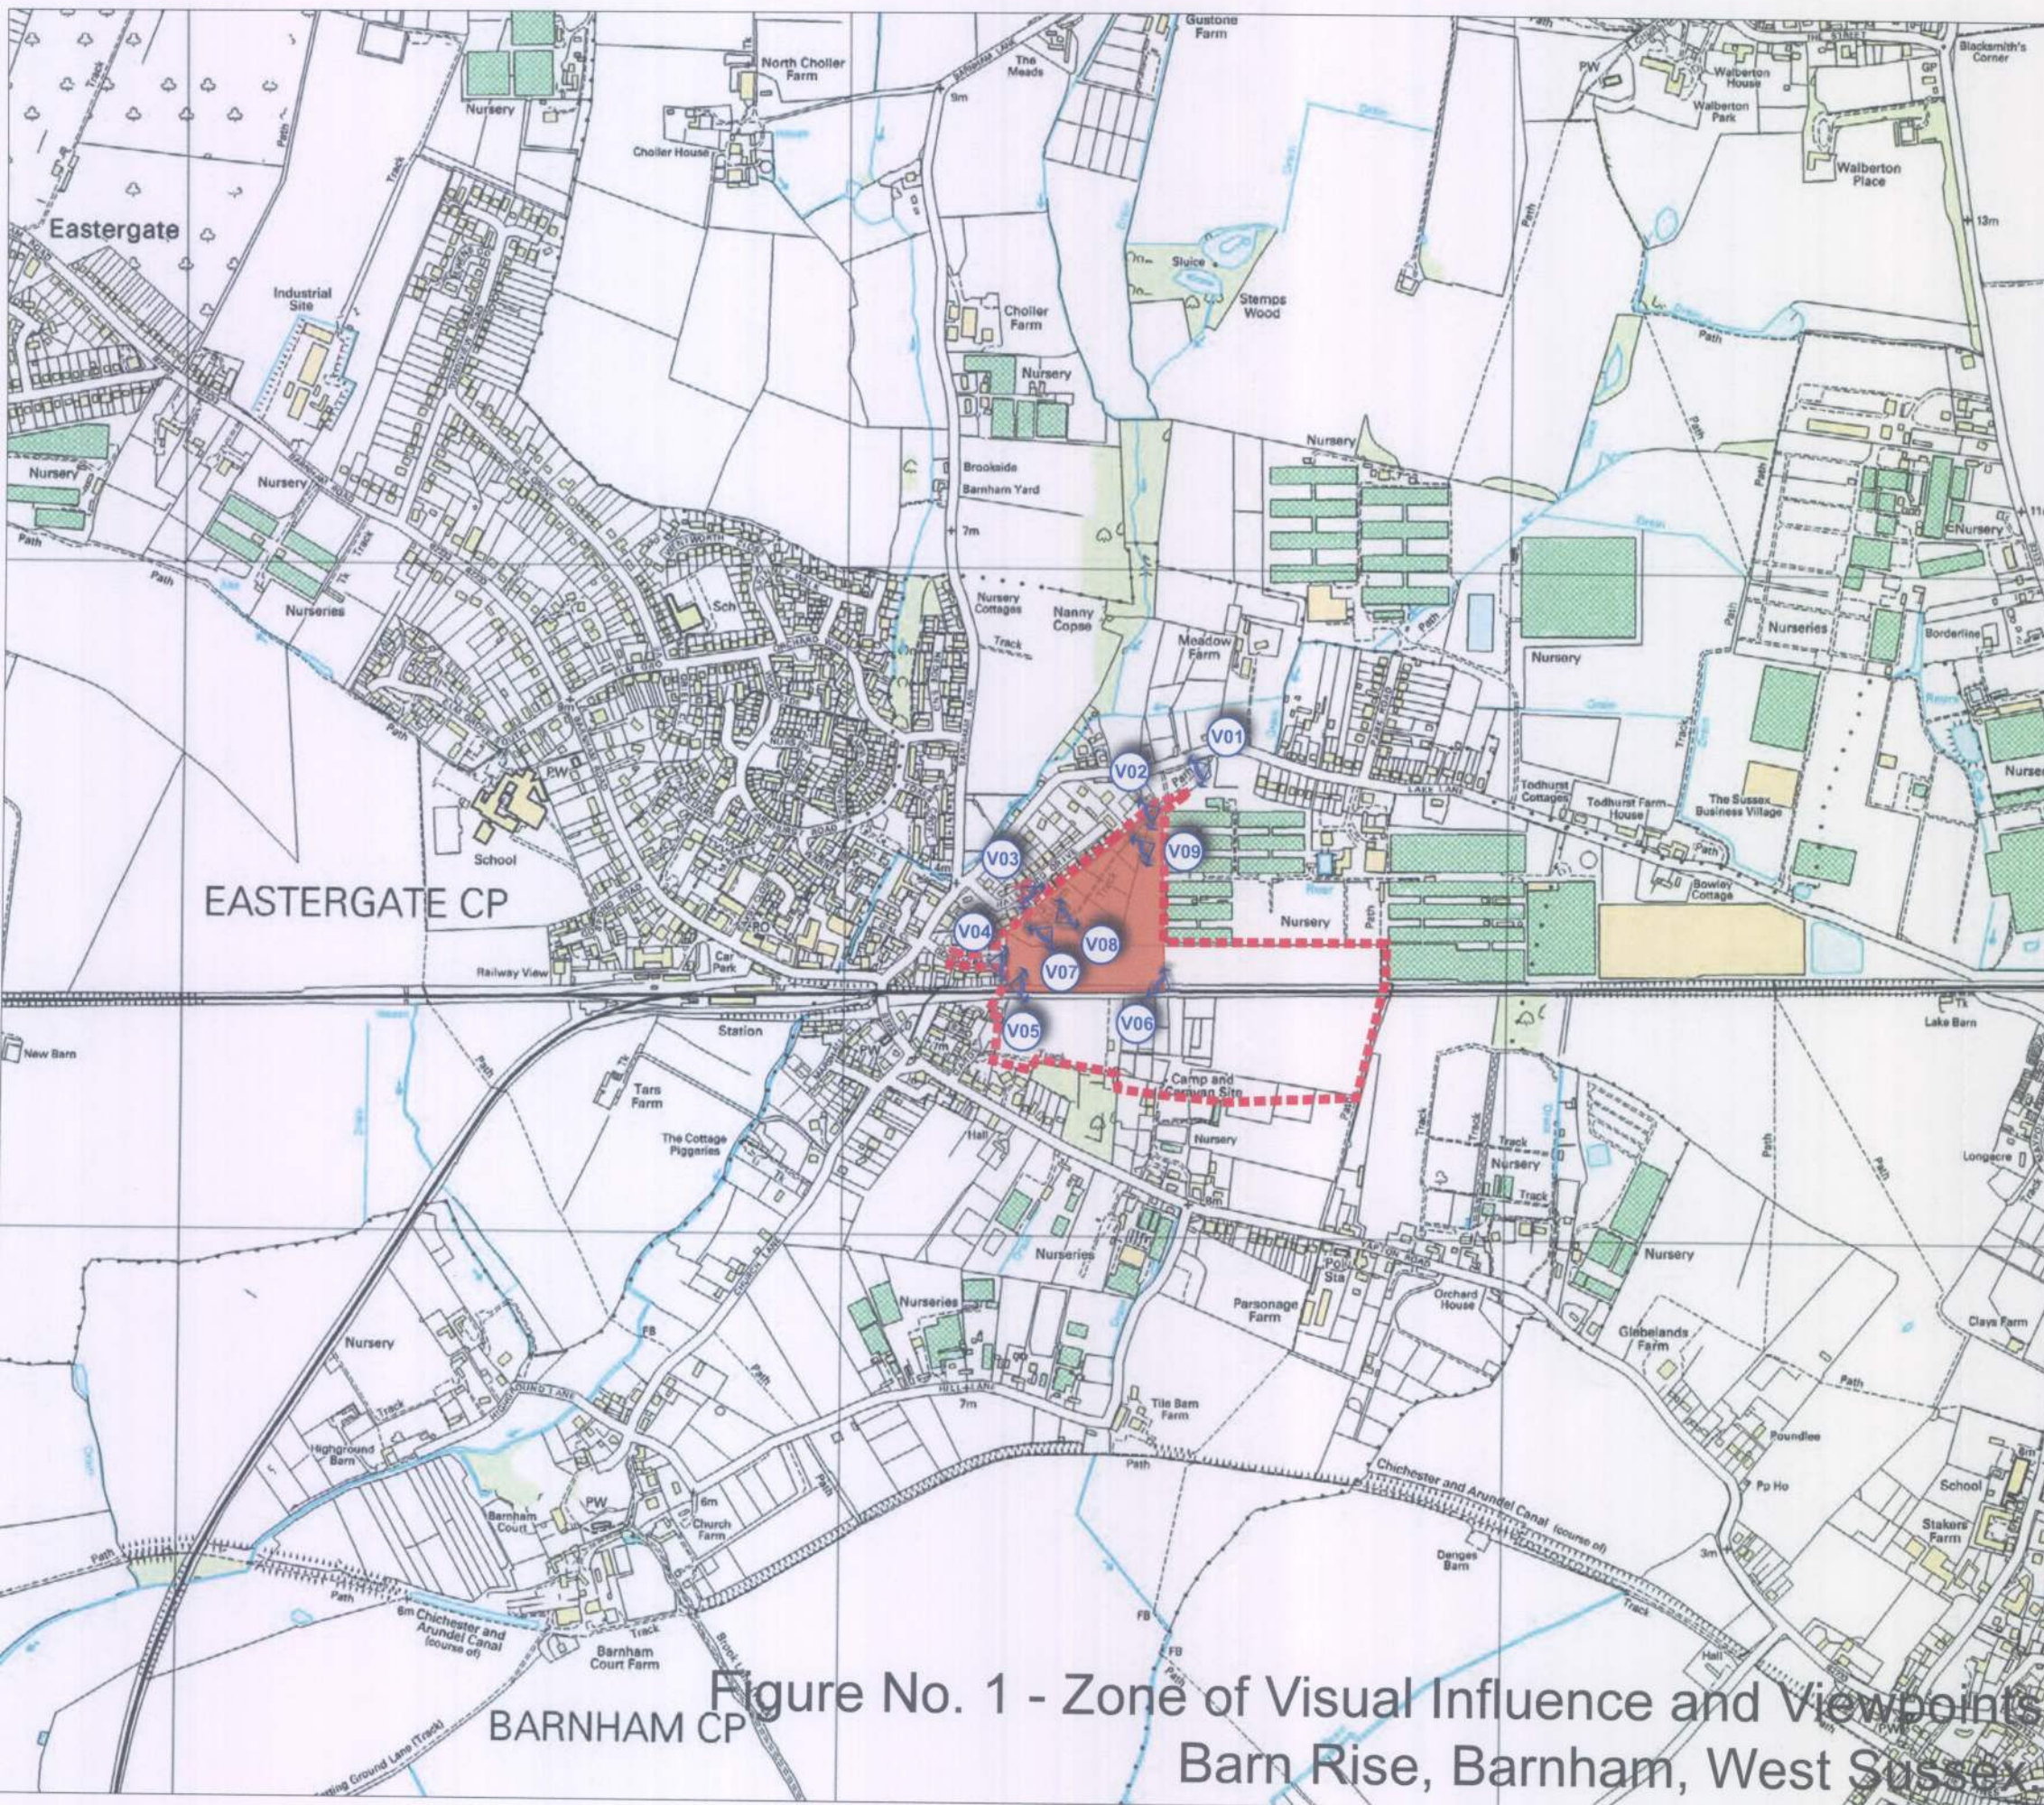

Legend

- Development Location Site
- Zone Of Visual Influence
- Viewpoint Location
- Viewpoint Number

Rev	Description	Date	Initials
00	Planning Issue.	03/10	AR

Lizard Landscape Design

Lizard Landscape Design
19 Broadwater Street East
Worthing
West Sussex
BN14 9AA
Tel. 01903 216033
Fax. 01903 214777
E-mail: lizard.landscape@btconnect.com



Project title

Barn Rise, Barnham
West Sussex

Drawing title

Landscape and Visual Impact
ZVI and Viewpoints

Scale
1:10,000@A3

Drawn
AR

Date
03/10

Drawing No
Figure No. 1

Revision
00

Figure No. 1 - Zone of Visual Influence and Viewpoints
Barn Rise, Barnham, West Sussex