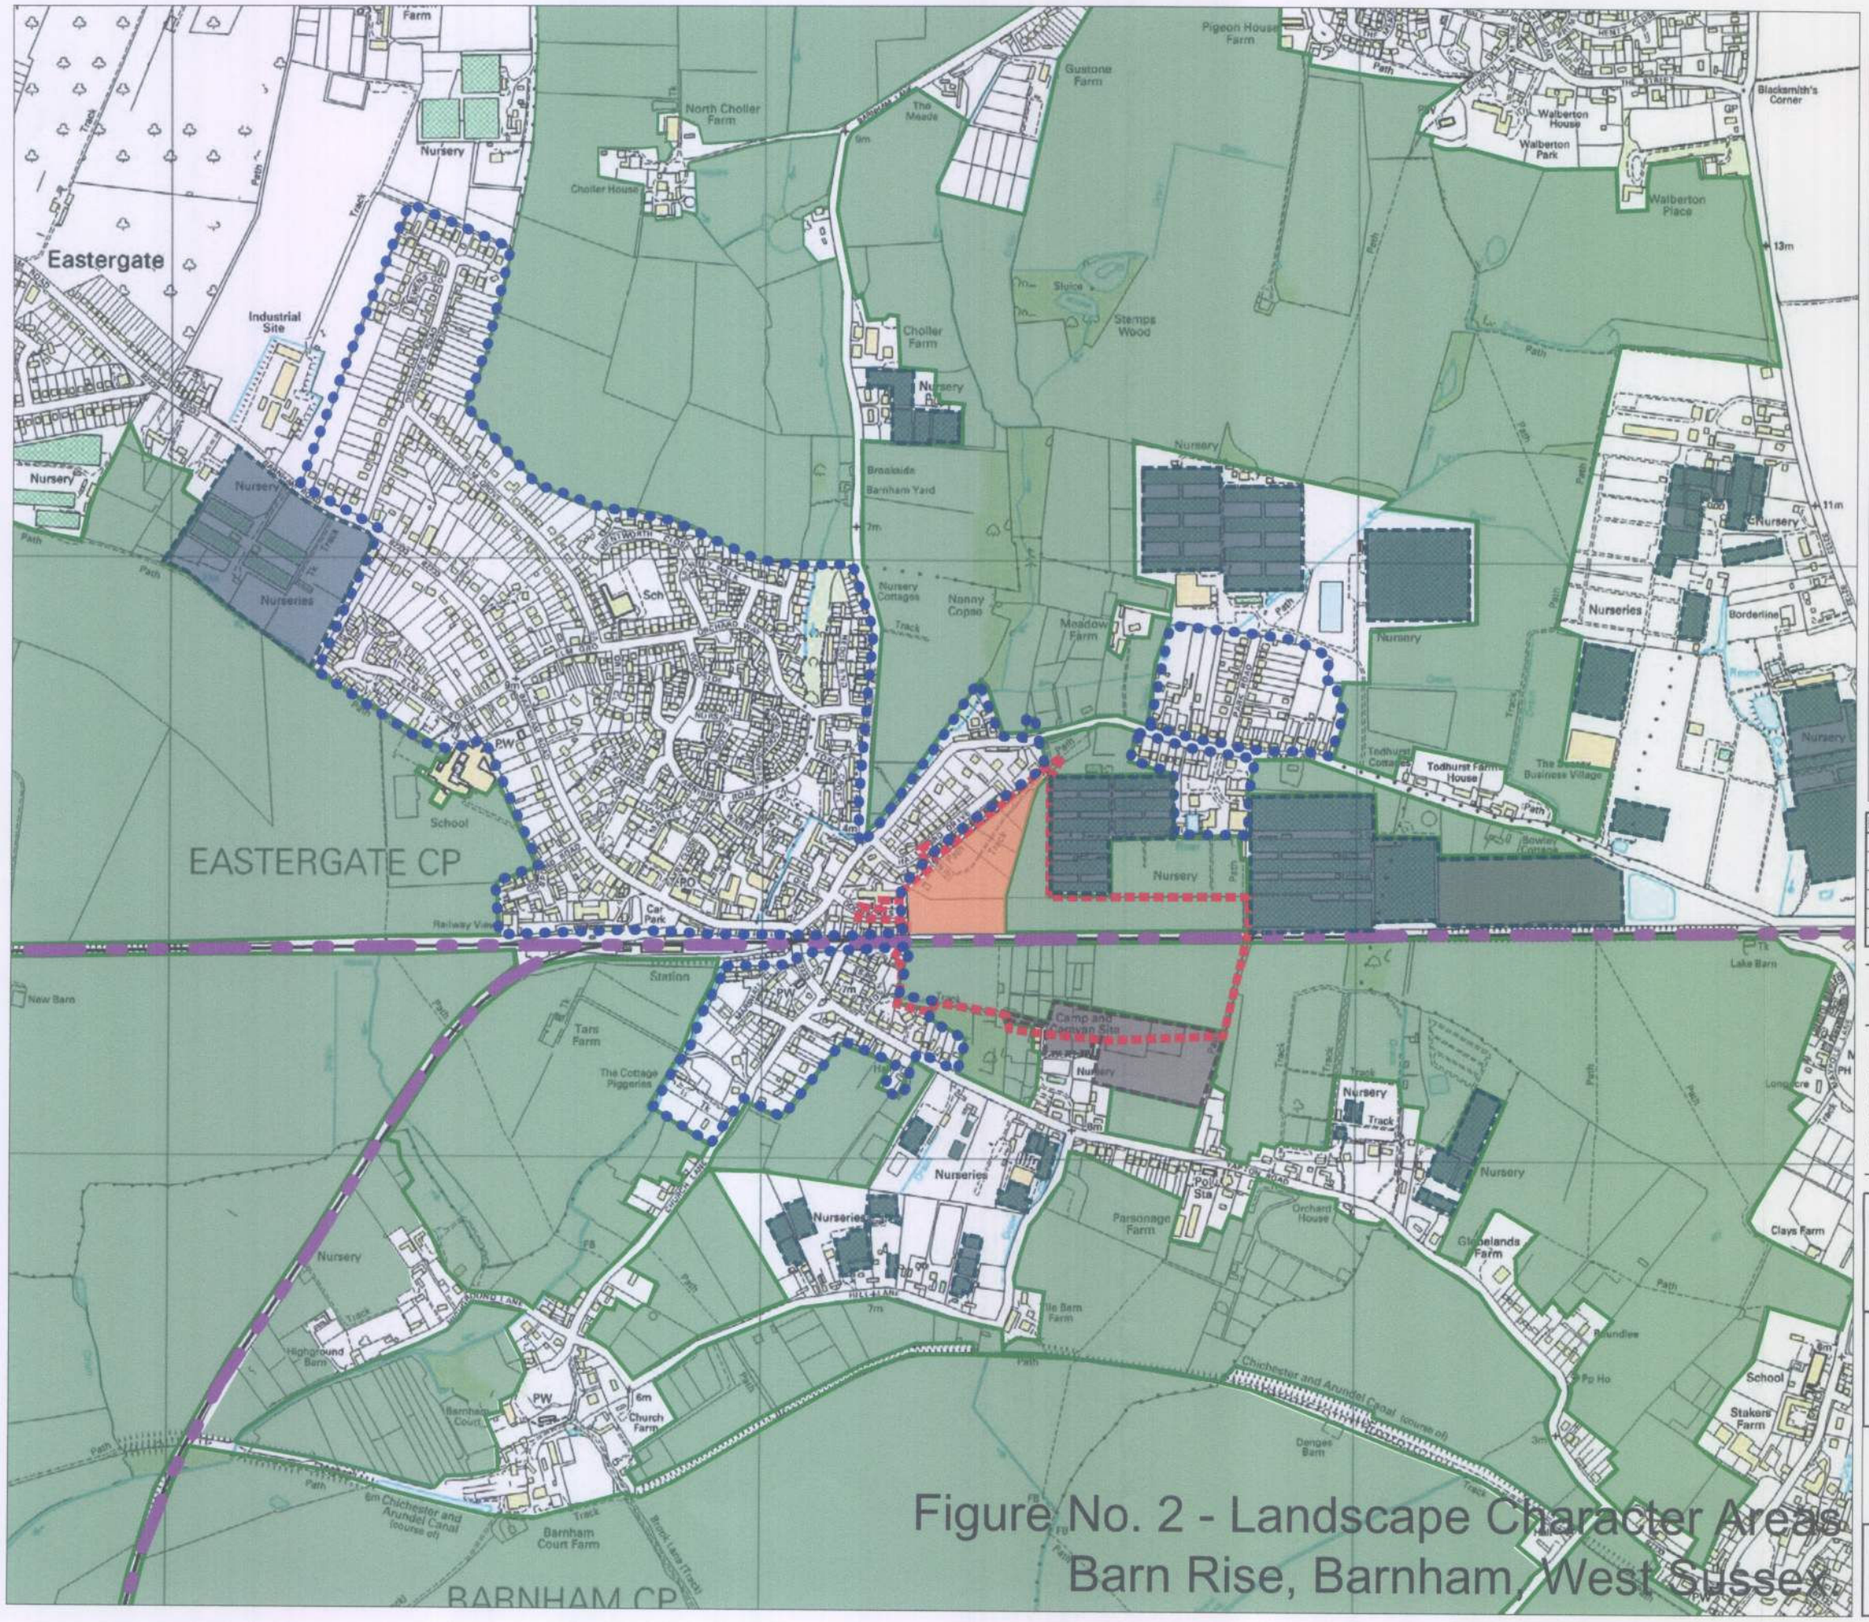

Figure No. 2 - Landscape Character Areas
Barn Rise, Barnham, West Sussex

Legend

- Development Location Site
- Zone of Visual Influence
- Commercial Horticultural Buildings
- Open Grassed Fields With SmallWoodland Blocks
- Lillies Nursery and Caravan Park
- Barnham Urban Edge
- Main Line Railway Line

Rev	Description	Date	Initials
00	Planning Issue.	01/10	AR

Lizard Landscape Design

Lizard Landscape Design
19 Broadwater Street East
Worthing
West Sussex
BN14 9AA
Tel. 01903 216033
Fax. 01903 214777
E-mail: lizard.landscape"btconnect.com

Project title
Barn Rise, Barnham,
West Sussex

Drawing title
Landscape Character Areas

Scale	*Drawn*	*Date*
1:10,000@A3	AR	03/10

Drawing No	*Revision*
Figure No. 2	00

ARUN DISTRICT COUNCIL BN/9/10/