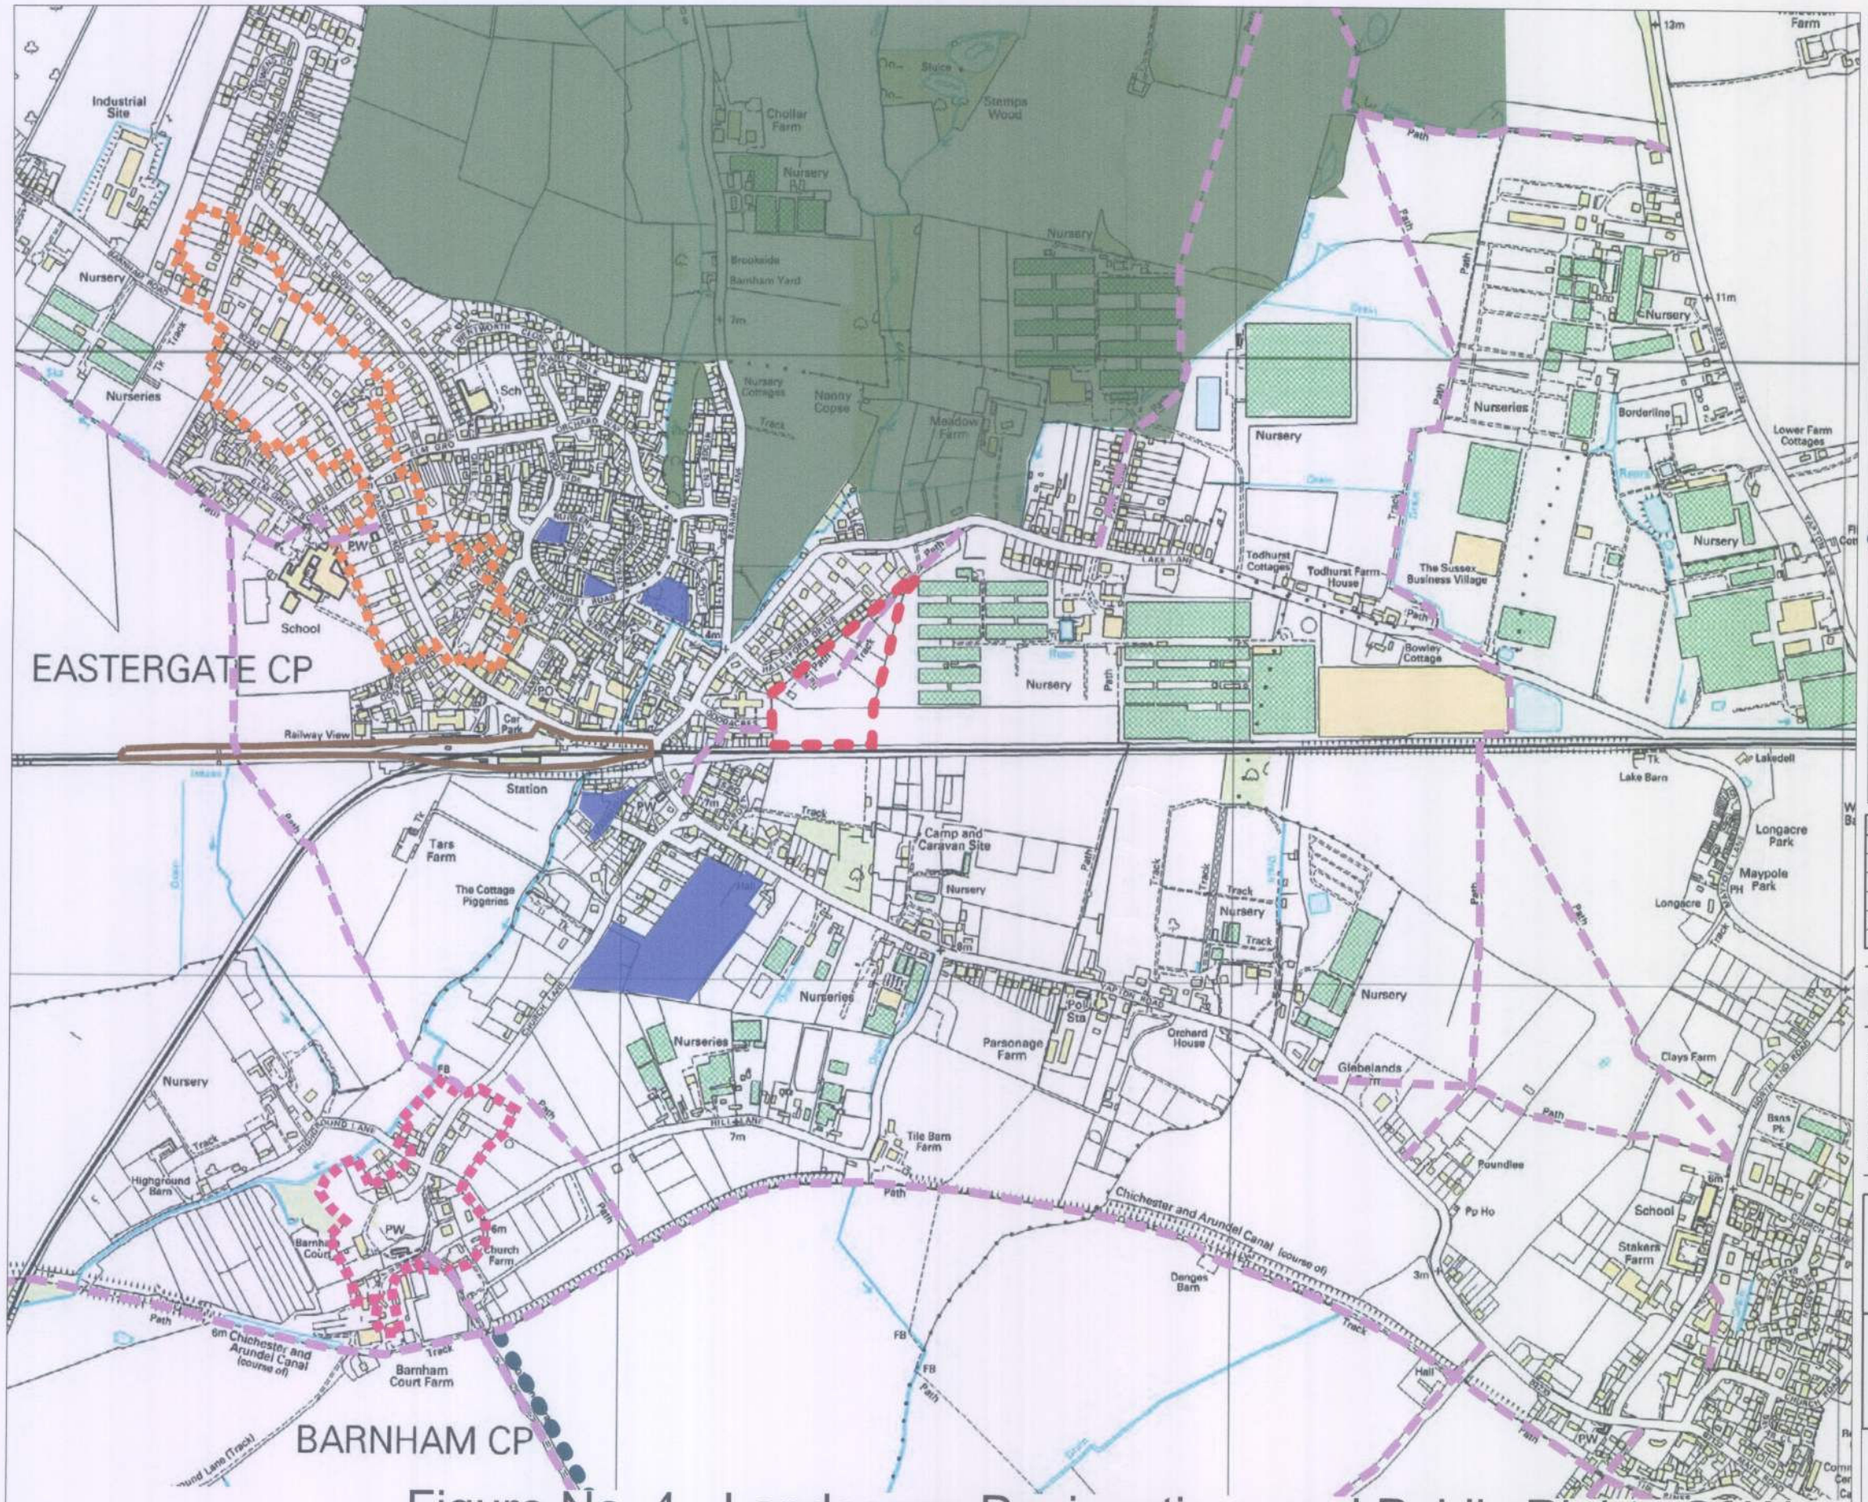

Figure No. 4 - Landscape Designations and Public Rights Of Way
Barn Rise, Barnham, West Sussex.

Legend

- Development Location Site
- Public Rights Of Way: Footpaths
- Policy Area 1; Areas of Special Character
- Policy Area 2; Conservation Areas
- Policy Area 5; Protection of Open Space
- Policy Area 11; Strategic and Local Gaps
- Policy Site 1; Rail Freight Development - Barnham
- POLICY GEN15 Cycling and Walking

Rev	Description	Date	Initials
00	Planning Issue.	03/10	AR

Lizard Landscape Design

Lizard Landscape Design
19 Broadwater Street East
Worthing
West Sussex
BN14 9AA
Tel. 01903 216033
Fax. 01903 214777
E-mail: lizard.landscape"btconnect.com

Project title

Barn Rise, Barnham,
West Sussex

Drawing title

Landscape Designations and Public Rghts Of Way

Scale	*Drawn*	*Date*
1:10,000@A3	AR	03/10

Drawing No	*Revision*
Figure No. 4	00

ARUN DISTRICT COUNCIL BN/9/10/