The Cottage Piggeries, Church Lane, Barnham, PO22 0DB.

fiftypointeight

Site Layout Plan to indicate Flood Zones

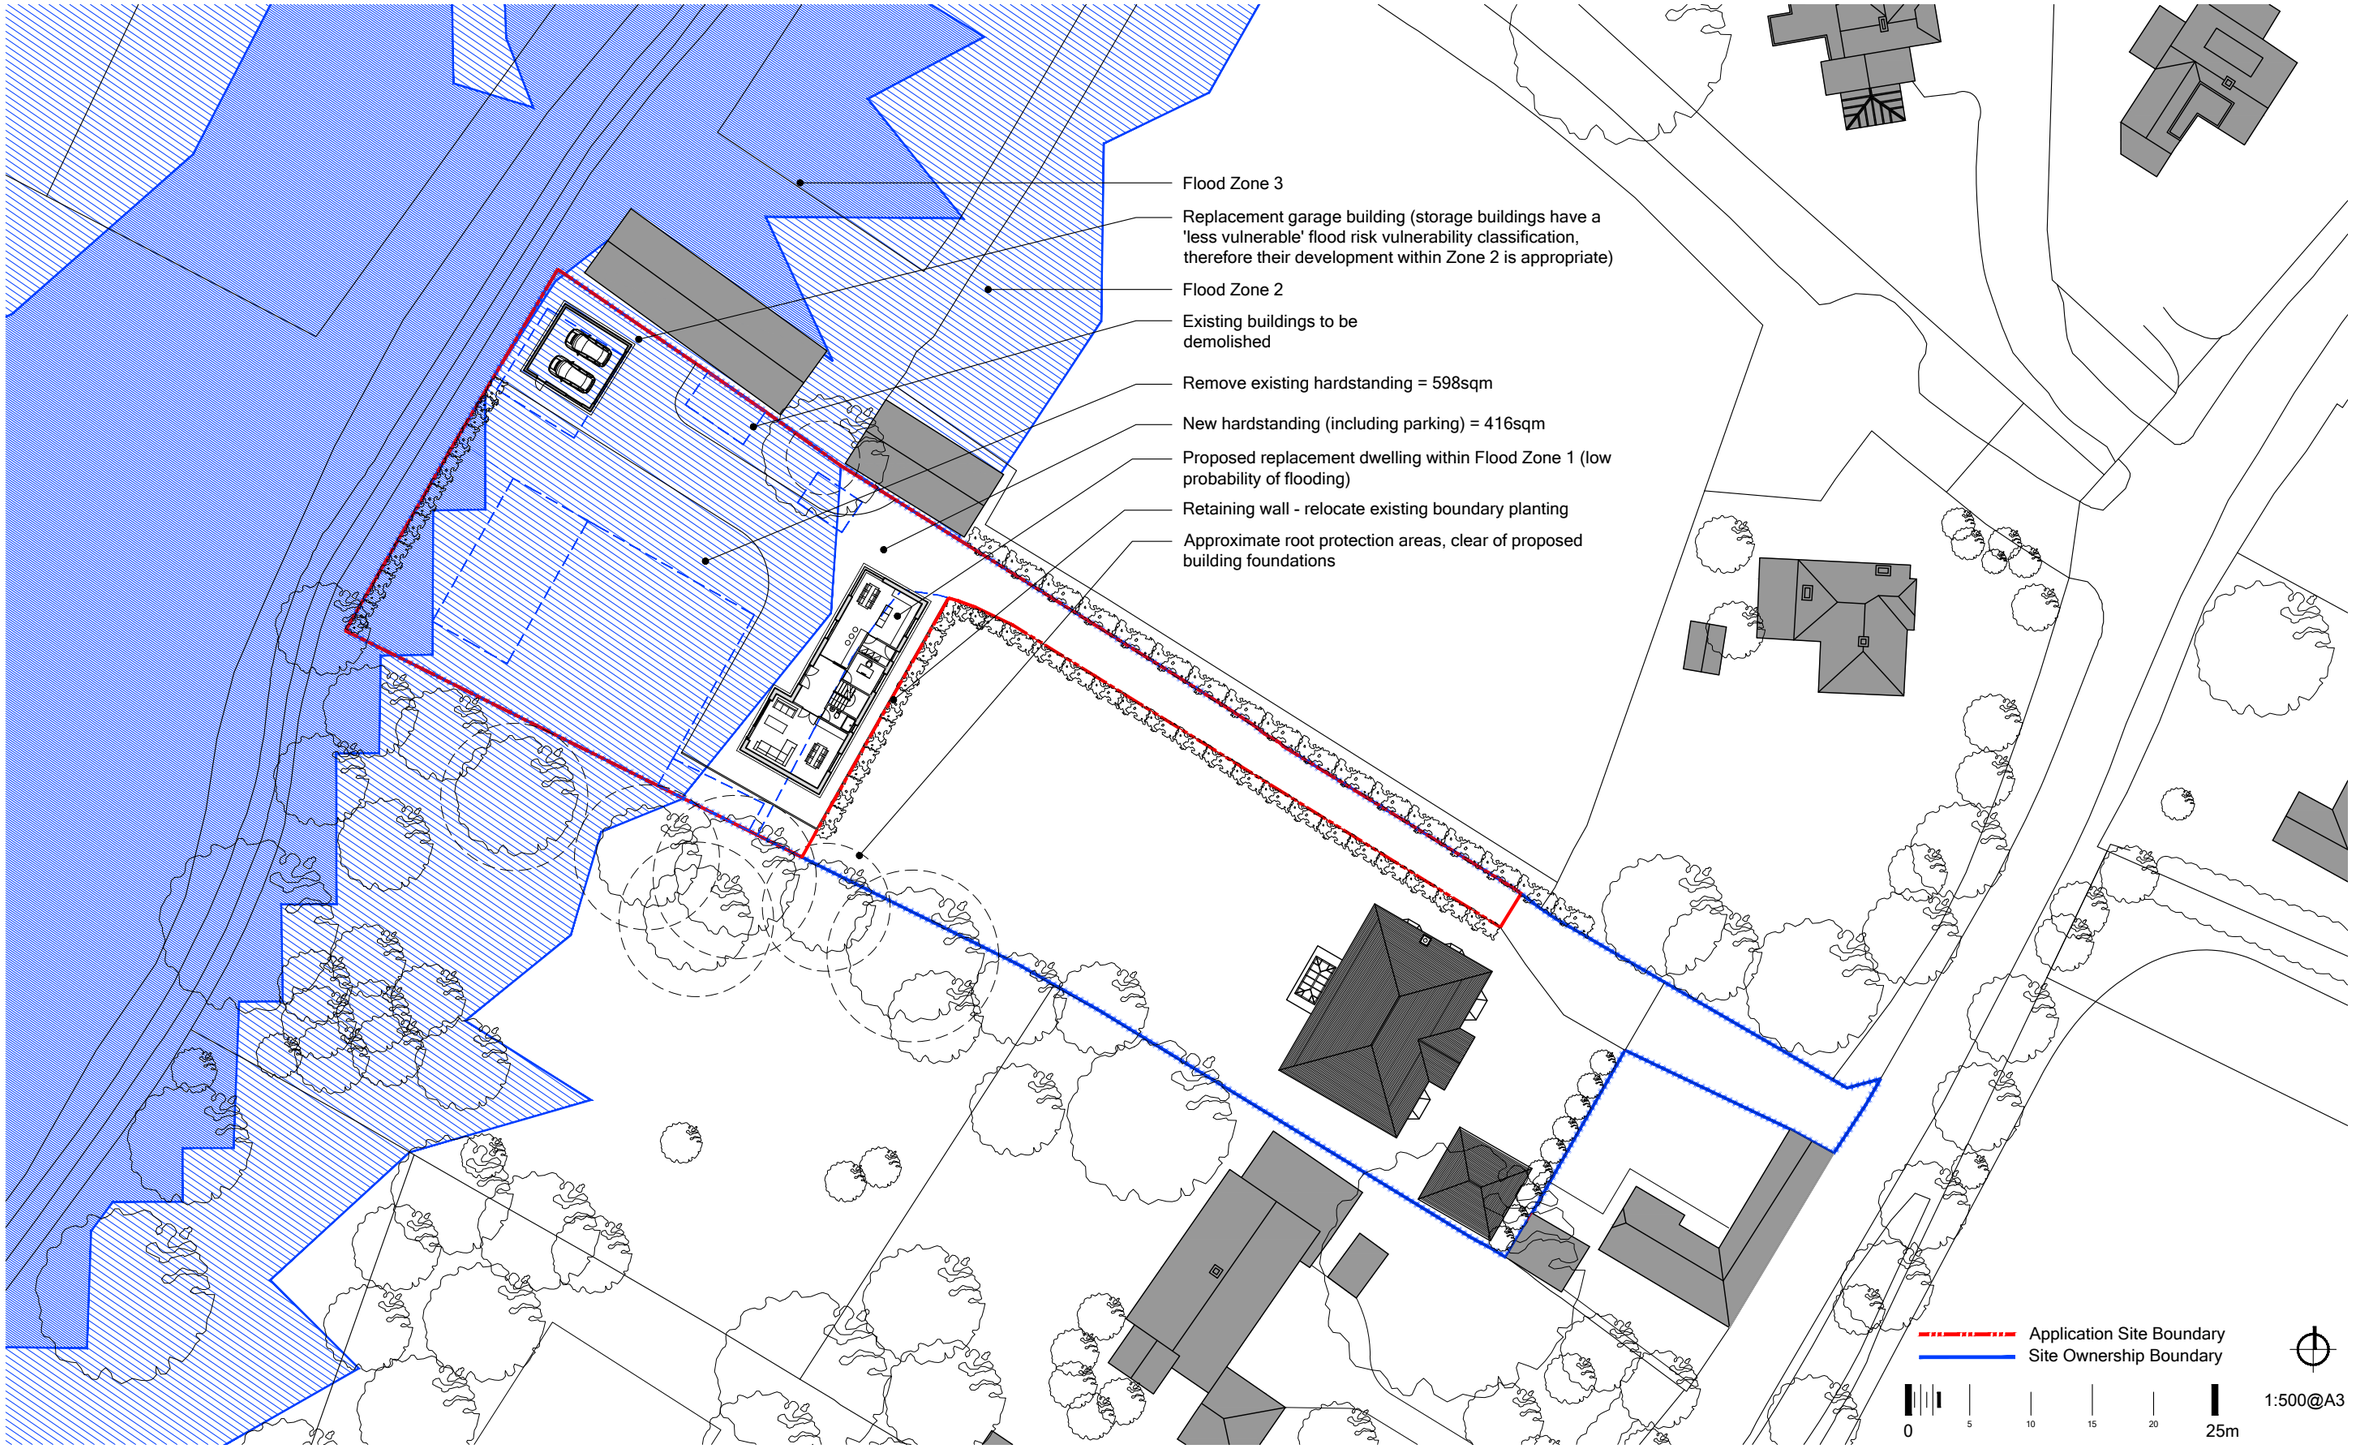

C0117-P010

info@fiftypointeight.co.uk

01243323009

ARUN DISTRICT COUNCIL BN/019/PL