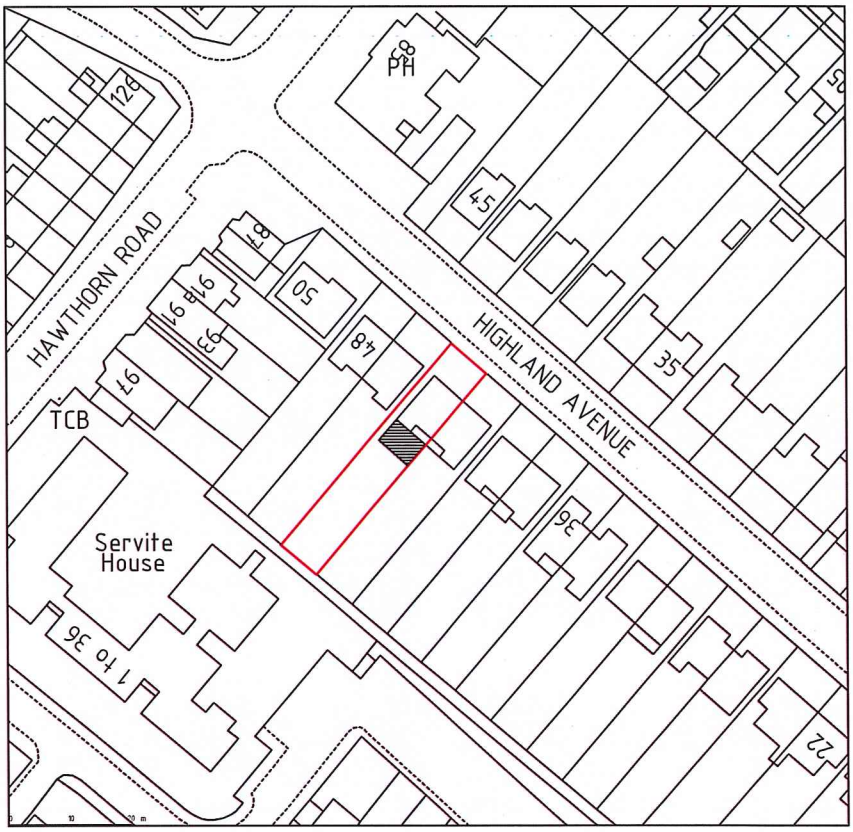

SITE LOCATION PLAN

SCALE BARS (metres)

0 10 20 30 40 50 60 70 80 90 100

1:1250

N
W E
S

ADDRESS: 44 HIGHLANDS AVENUE
PO21 2BJ

PROJECT: REAR EXTENSION

Phil Brigly BSc (Hons) MBEng
Building Engineer

email: philbrigly@gmail.com
mob: 07966 578180

partner LABC

SCALE: 1:1250 DATE: April 2015 DRAWING No: PBP0316/02 DRAWING SIZE: A4 210x297mm

ARUN DISTRICT COUNCIL BR/100/15/PDH

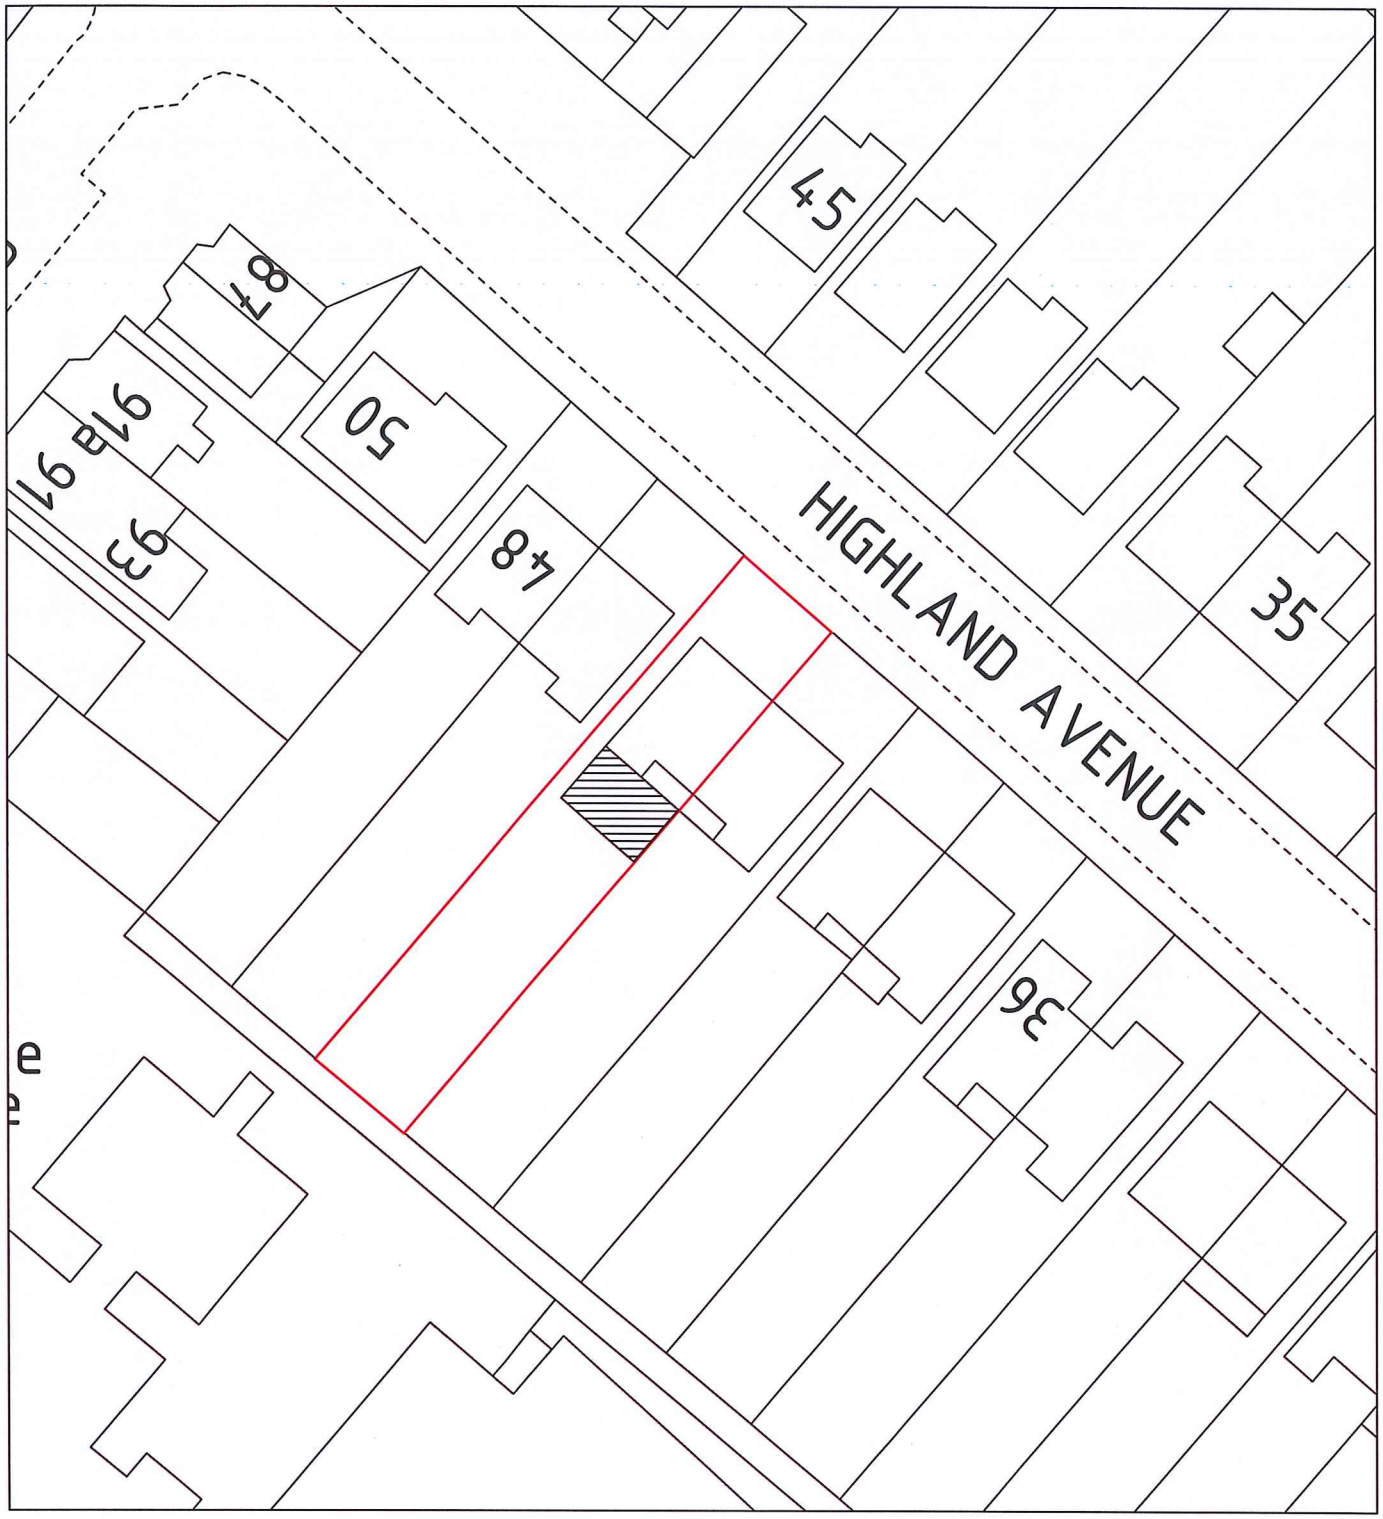

SCALE BARS (metres)

0 10 20 30 40

1:500

BLOCK PLAN

N
W E
S

ADDRESS: 44 HIGHLANDS AVENUE
PO21 2BJ

Phil Brigly BSc (Hons) MBEng
Building Engineer

email: philbrigly@gmail.com
mob: 07966 578180

partner LABC

PROJECT: REAR EXTENSION

SCALE: 1:500 DATE: April 2015 DRAWING No: PBP0316/03 DRAWING SIZE: A4 210x297mm

ARUN DISTRICT COUNCIL BR/100/15/PDH