


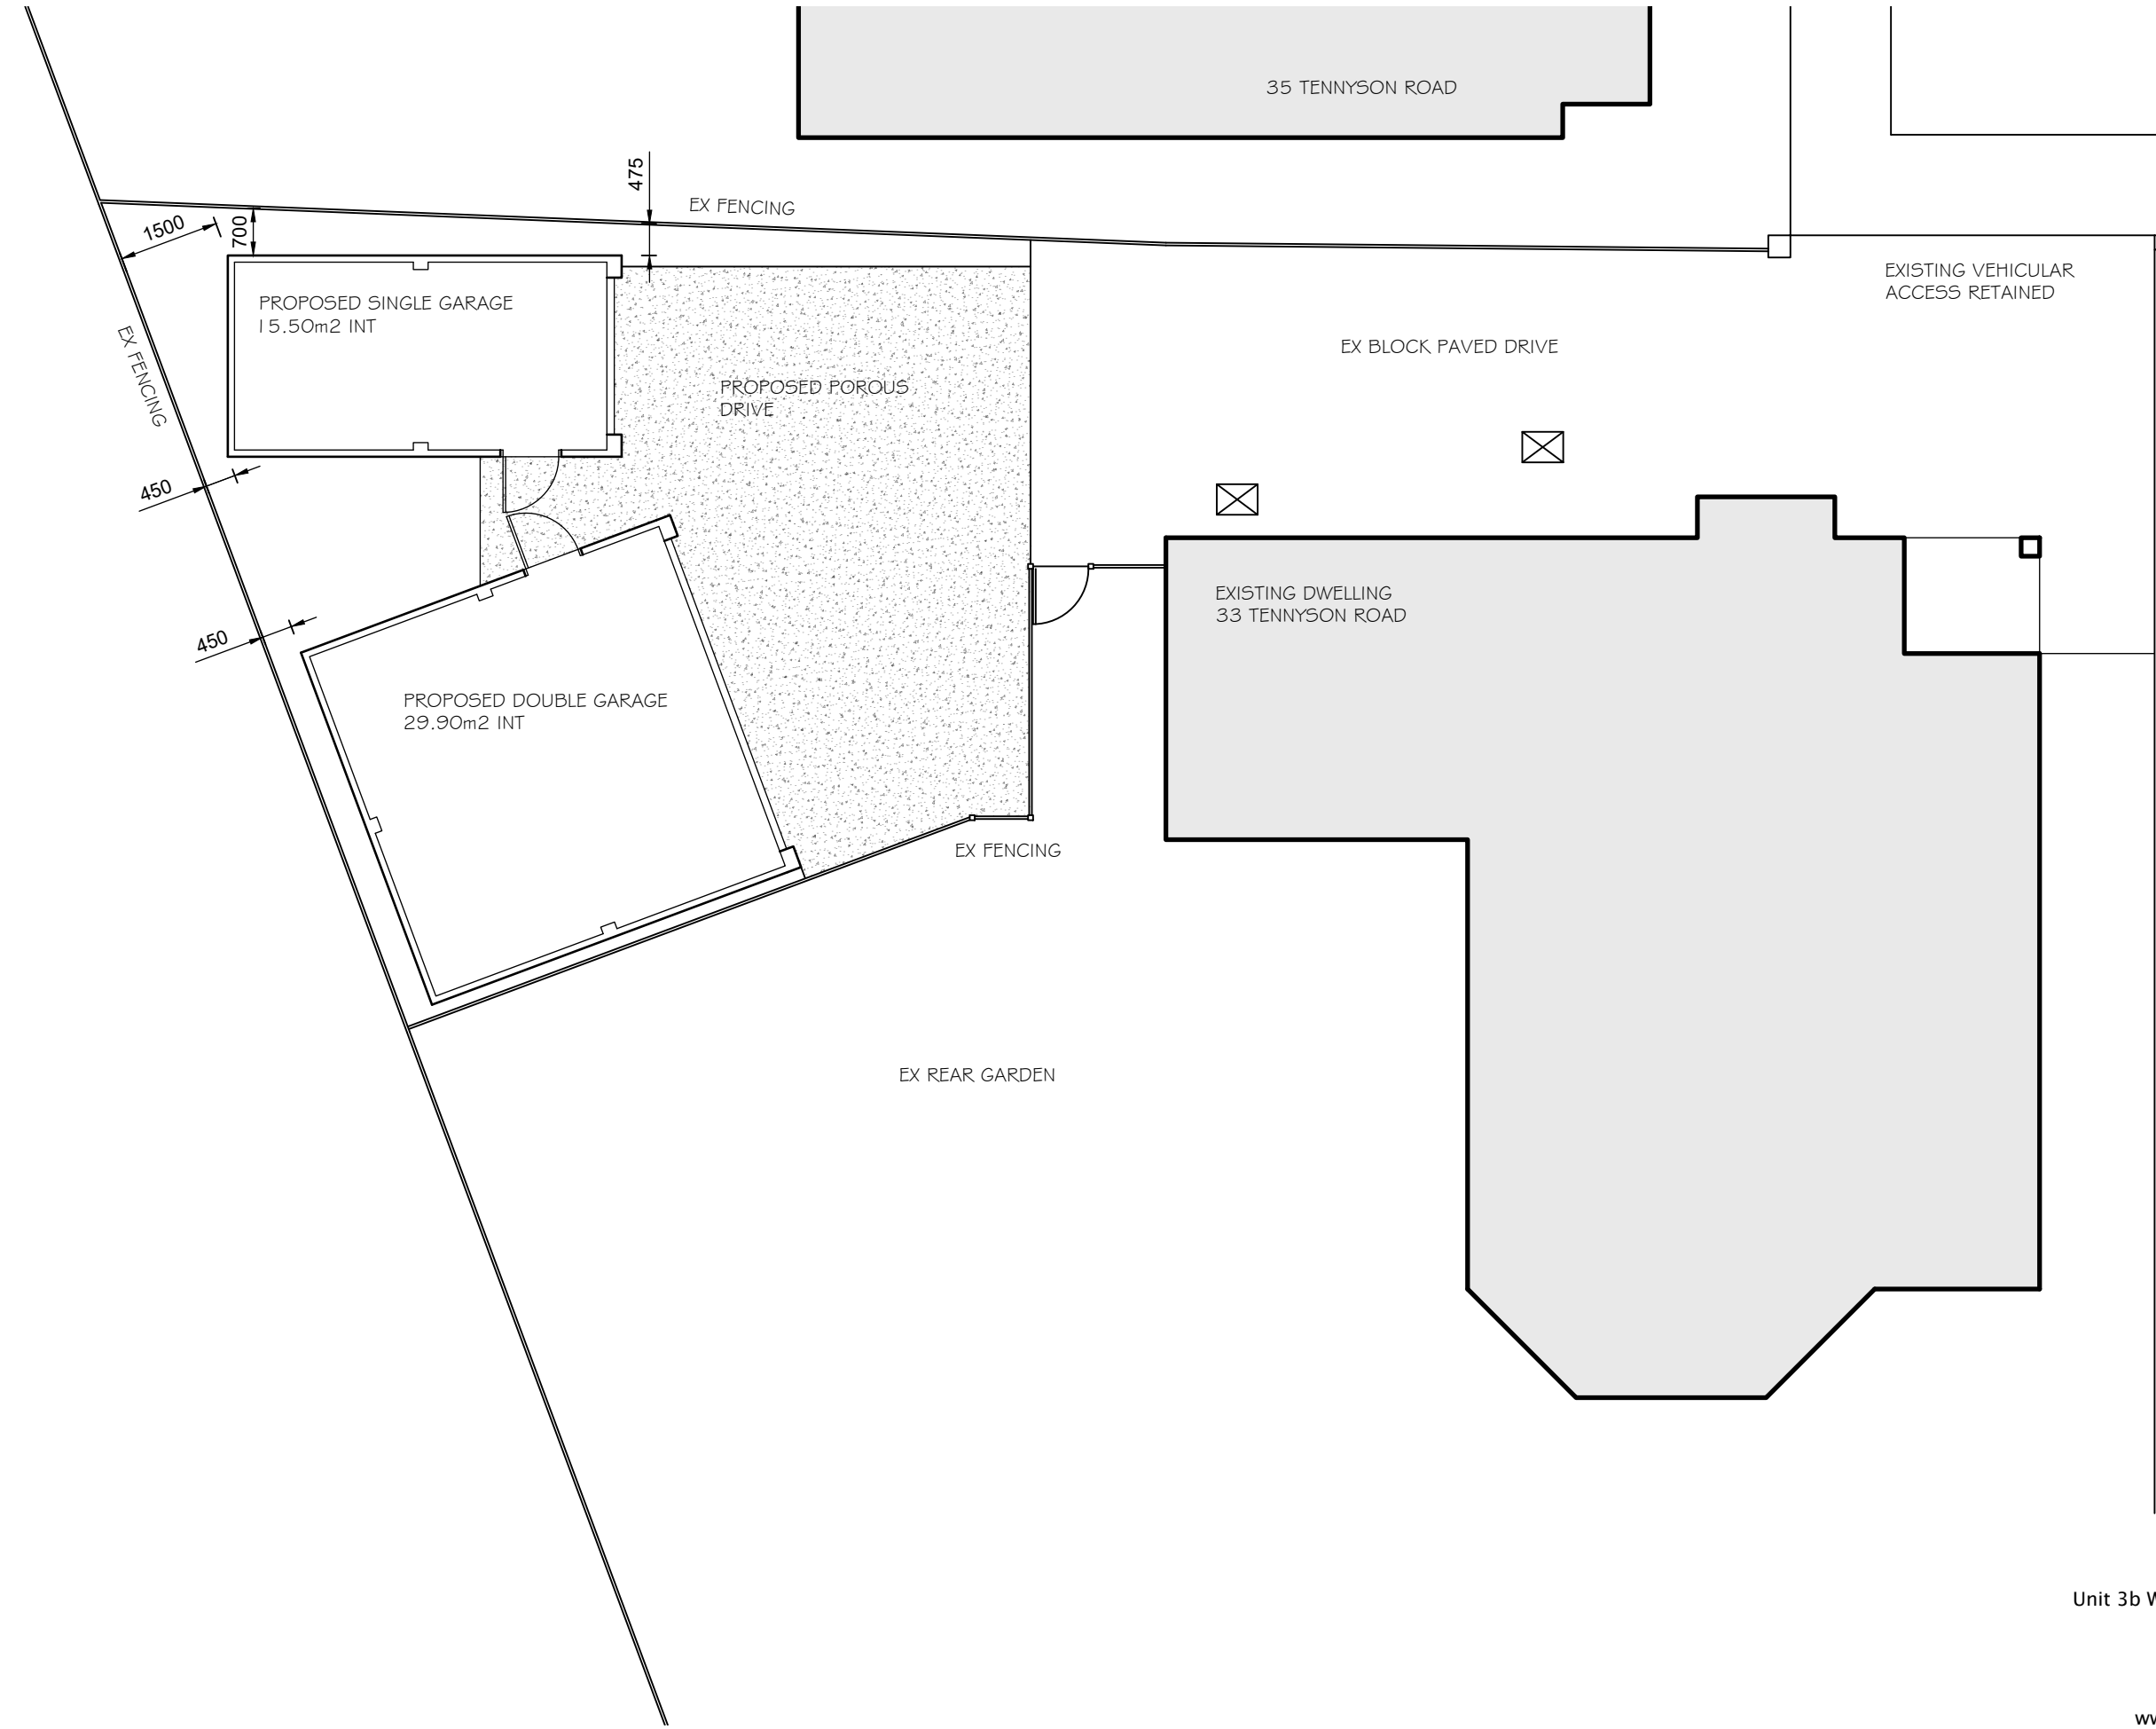

NOTES
WRITTEN DIMENSIONS TO BE TAKEN IN PREFERENCE TO SCALE, AND ARE TO BE CHECKED ON SITE PRIOR TO COMMENCING WORK. THIS DRAWING IS TO BE READ IN CONJUNCTION WITH ALL OTHER DOCUMENTS RELATING TO THIS PROJECT. ANY DISCREPANCIES ARE TO BE REFERRED IMMEDIATELY TO THE PROJECT DESIGNER.
THIS DRAWING IS COPYRIGHT, AND SHOULD NOT BE USED OR REPRODUCED WITHOUT PERMISSION. IT IS THE CONTRACTOR'S RESPONSIBILITY TO ENSURE COMPLIANCE WITH THE BUILDING REGULATIONS.



A	DIMENSIONS TO BOUNDARIES ADDED	APR 18
REV	DESCRIPTION	DATE

PROJECT
33 TENNYSON ROAD
BOGNOR REGIS
WEST SUSSEX

CLIENT
MR M RADER

DRAWING TITLE
BLOCK PLAN

SCALE	DRAWN BY	DATE
1:100 @ A3	MJW	MAR 18

DWG NO	756/01	REV. A
--------	--------	--------

Unit 3b Woodhorn Business Centre
Woodhorn Lane
Oving Chichester
West Sussex PO20 2BX
Tel 01243 774764
www.sloaneandbrown.co.uk

