ARUN DISTRICT COUNCIL BR/103/16/HH

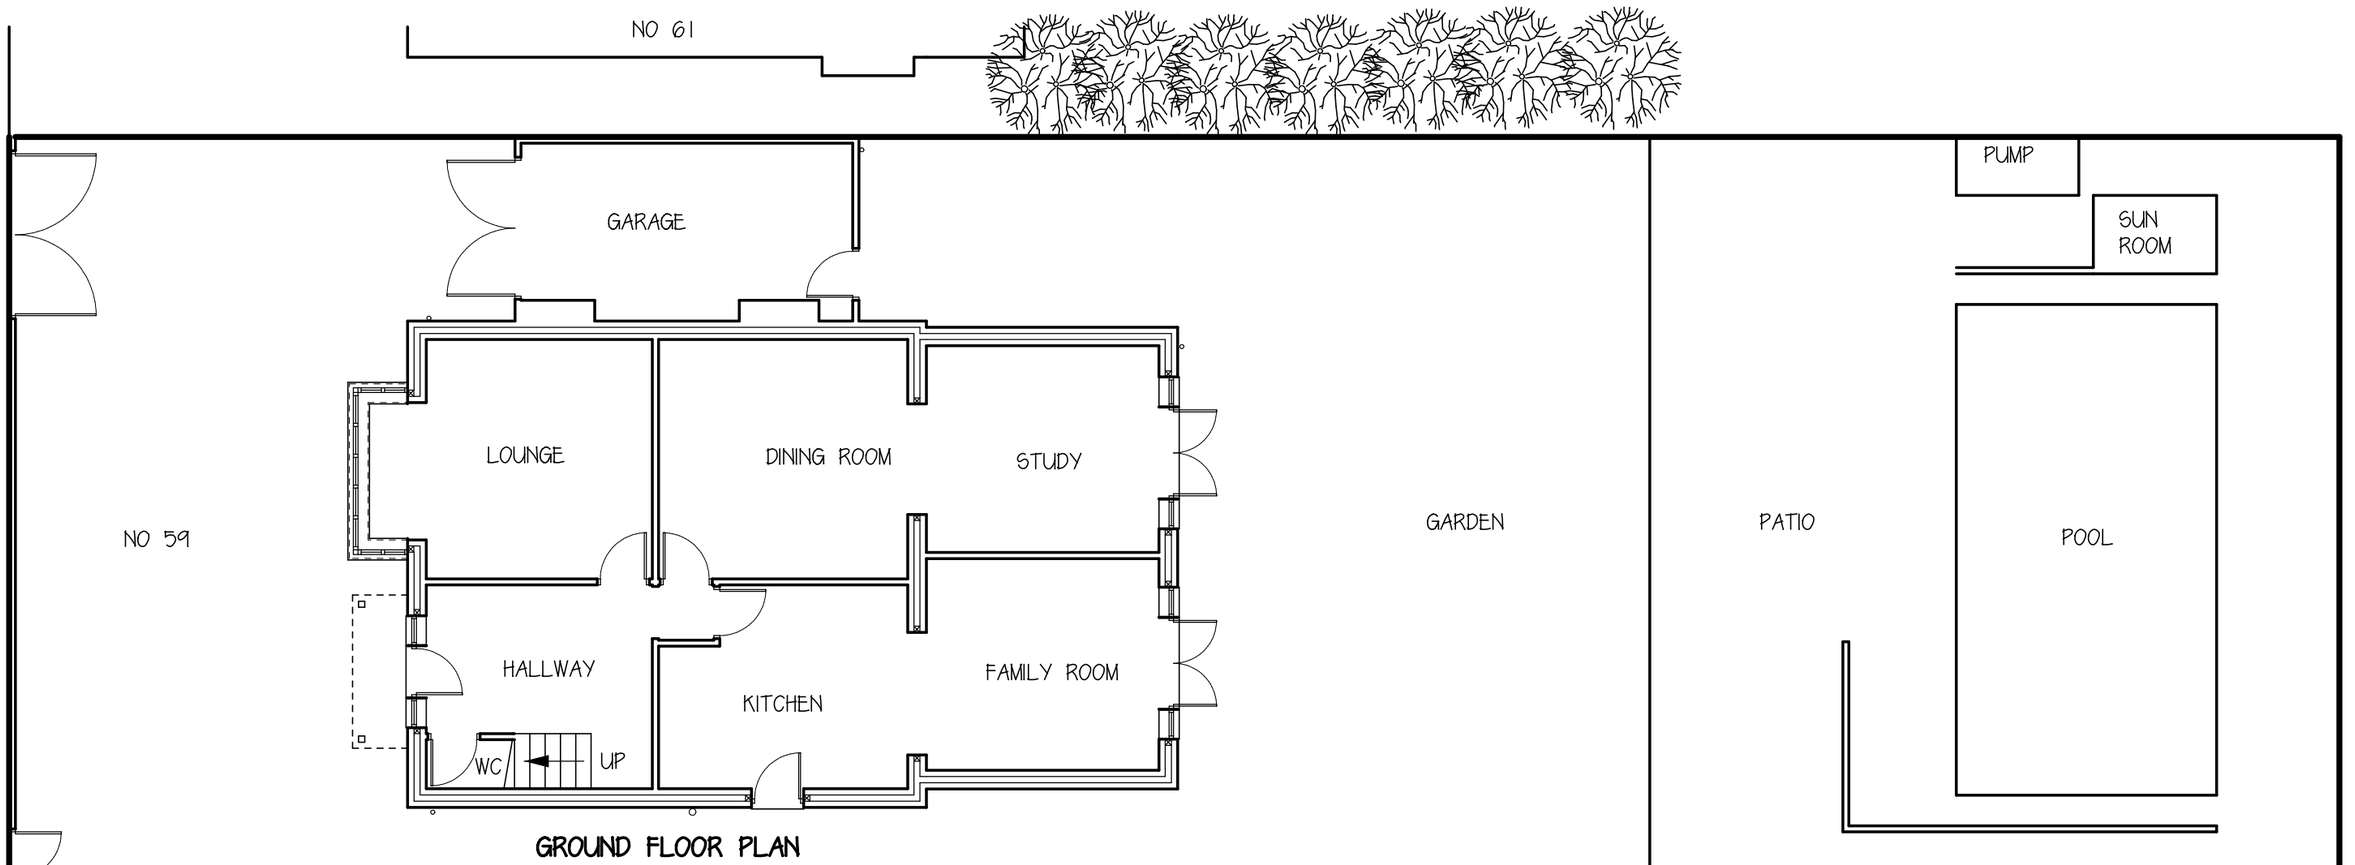

GROUND FLOOR PLAN

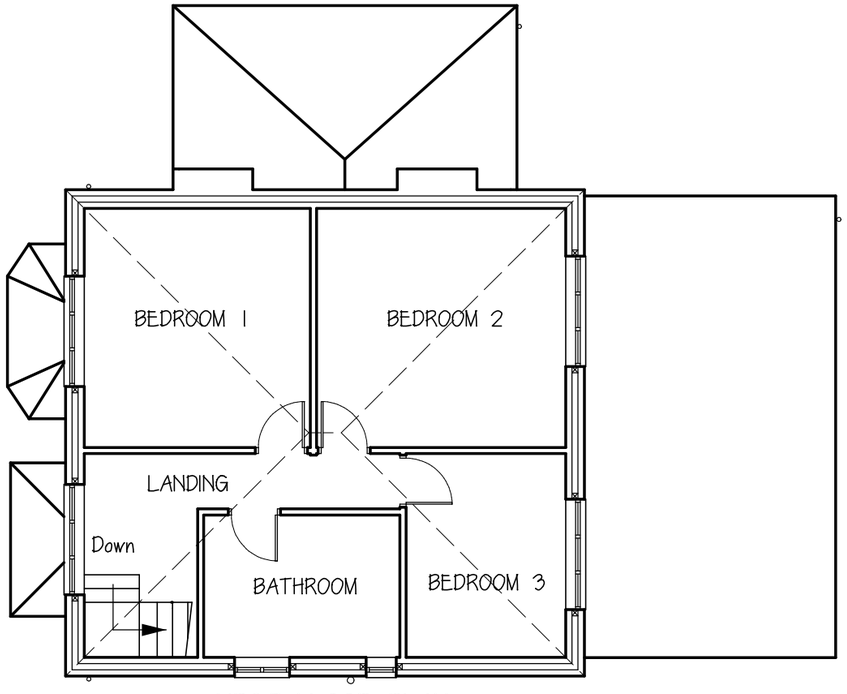

FIRST FLOOR PLAN

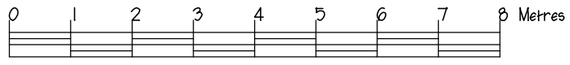



TITLE

EXISTING GROUND FLOOR AND FIRST FLOOR PLANS

PROJECT

59 HILLSBORO ROAD
BOGNOR REGIS
WEST SUSSEX

CLIENT

MR & MRS LES FORDEN

DRAWN BY	R Hollands GROVE DESIGN UK
DATE	May 2016
SCALE	1 : 100 @ A3
DRAWING NO	16-05-GD-156-02A
AMENDMENTS	(A) Details added