

ARUN DISTRICT COUNCIL:BR/104/08/

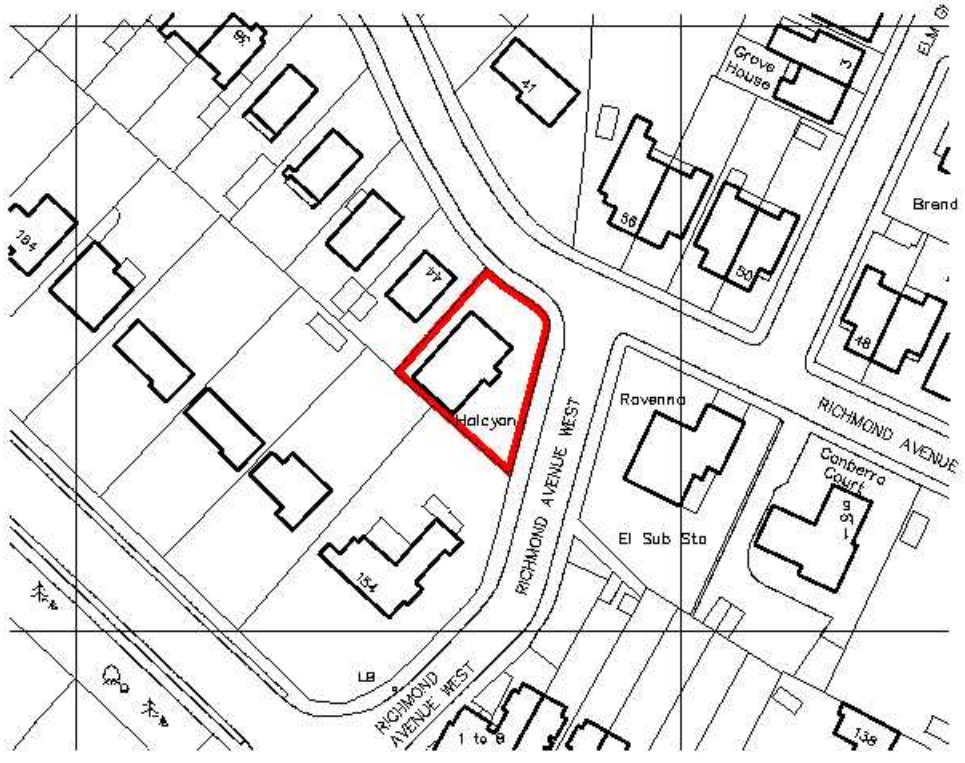



LOCATION PLAN 1:500

© Crown Copyright 2008. All rights reserved. Licence number 100019149

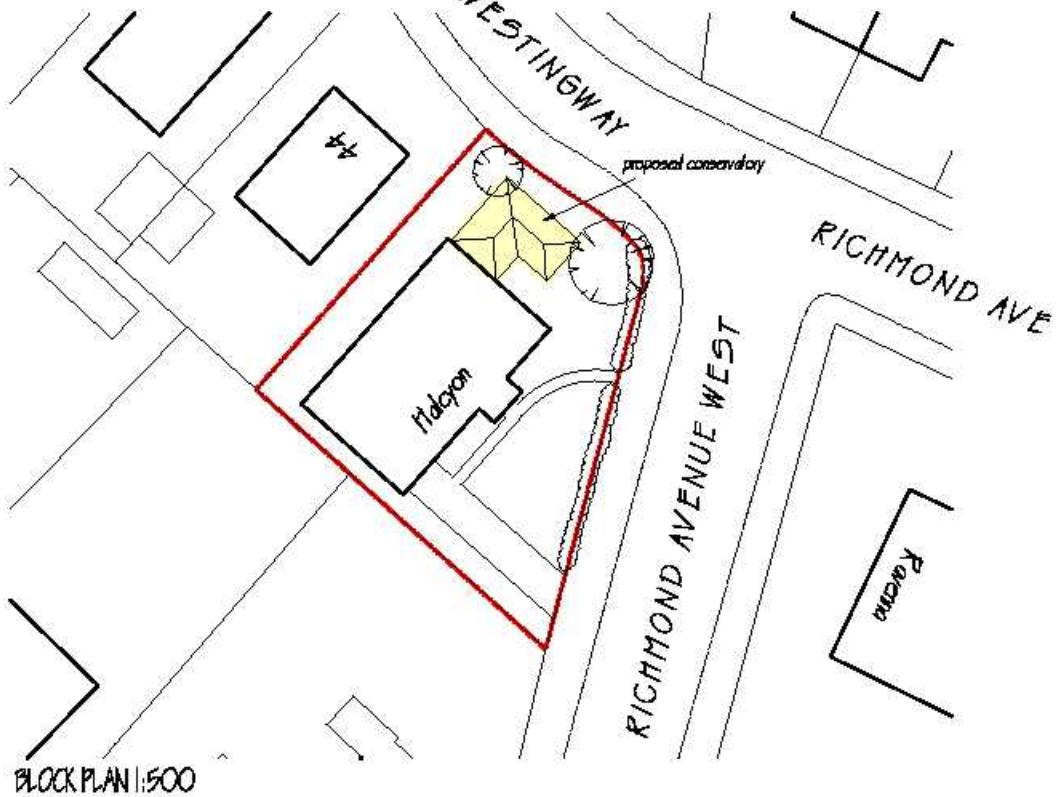


BLOCK PLAN 1:500

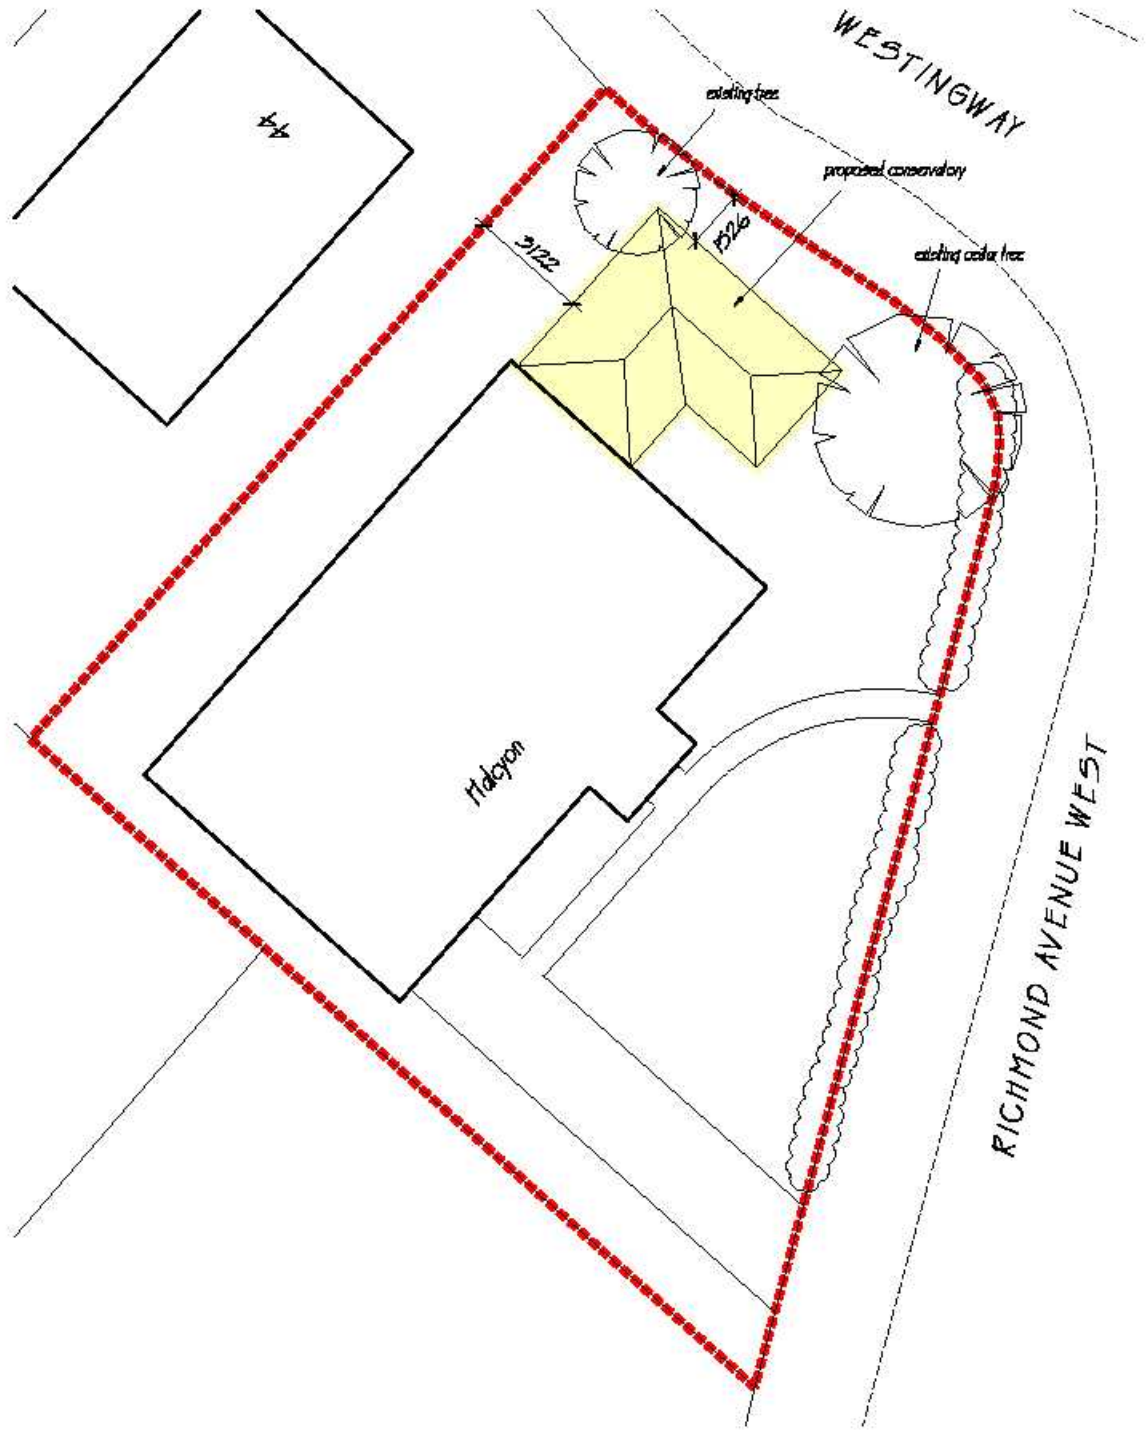


SITE LAYOUT 1:200

**GREG COX**
Conservatories Ltd
106 Stone Lane, Durrington, Worthing, West Sussex BN13 2BG
Tel: 01903 23 1000 Fax: 01903 600 913

CLIENT: MRS WALTERS
DRAWING NO.: GC02-01
SITE: HALCYON, RICHMOND AVE, BOGNOR
SCALE: 1:1250, 1:500 1:200
DRAWING: LOCATION & SITE LAYOUT
DATE: 19.05.08