


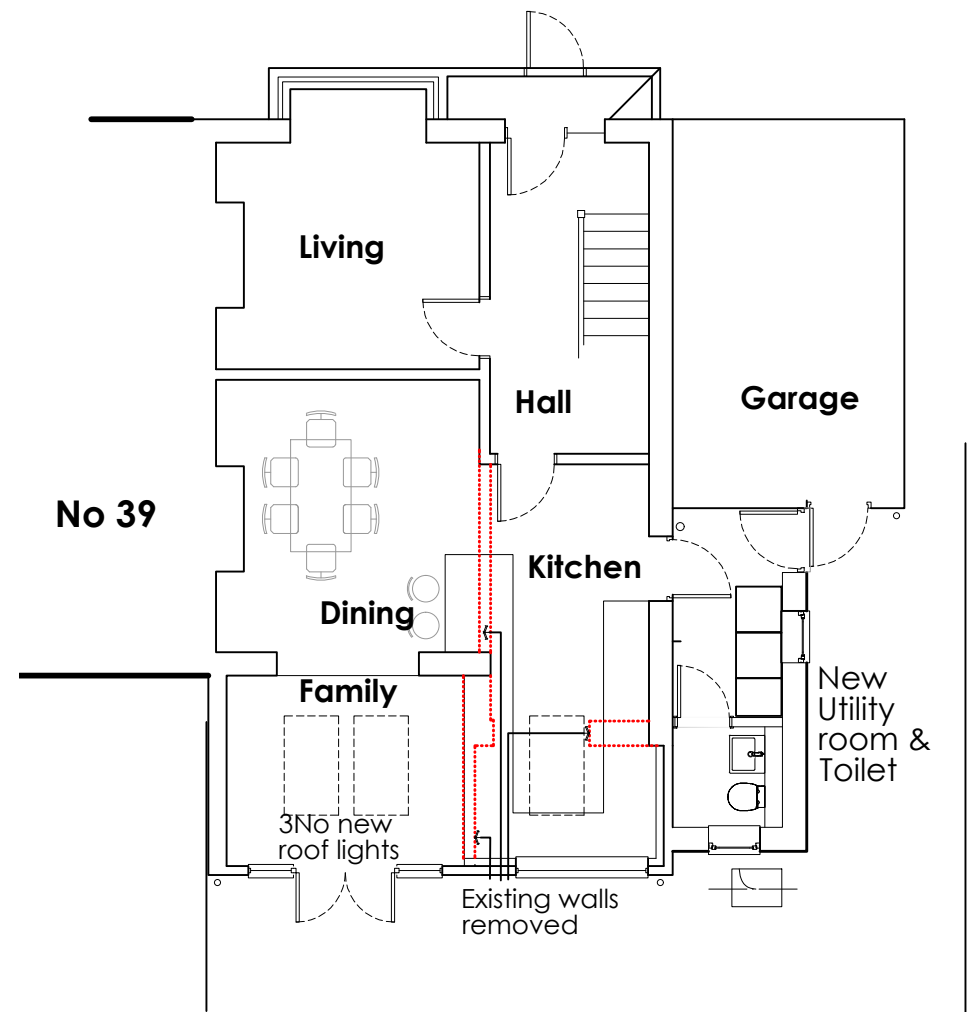


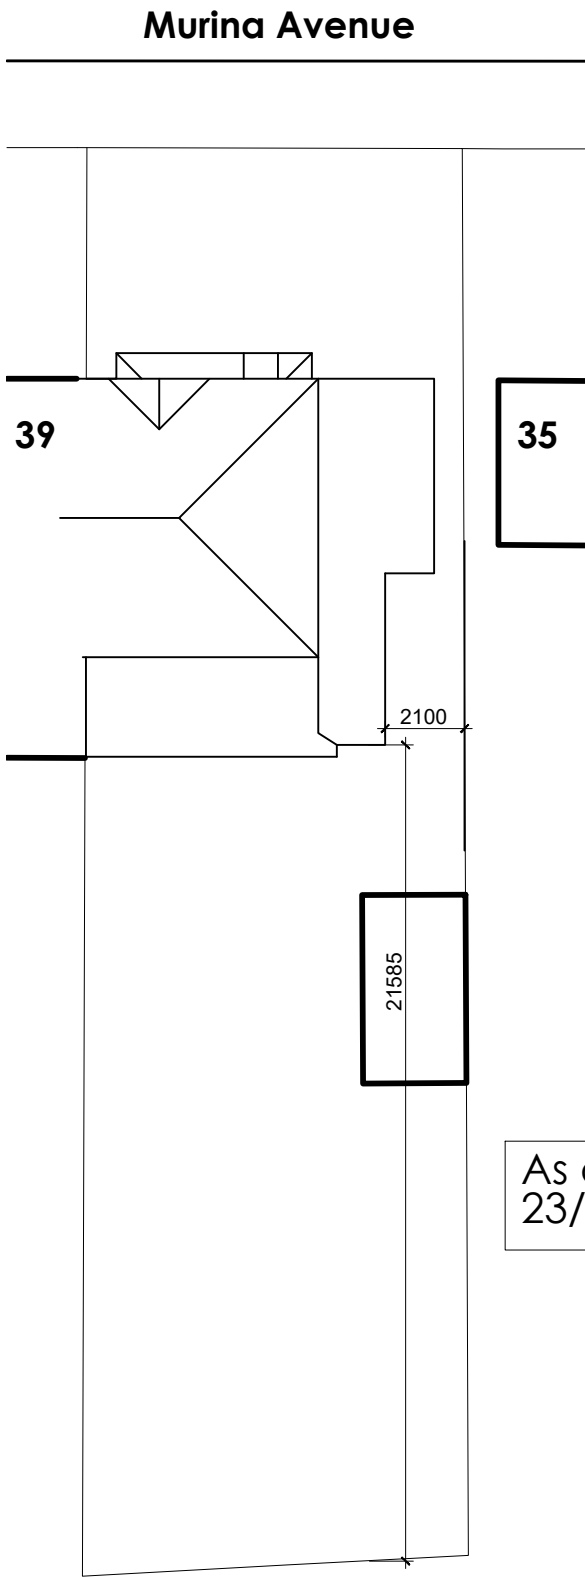


Ground floor plan 1:100 @ A3

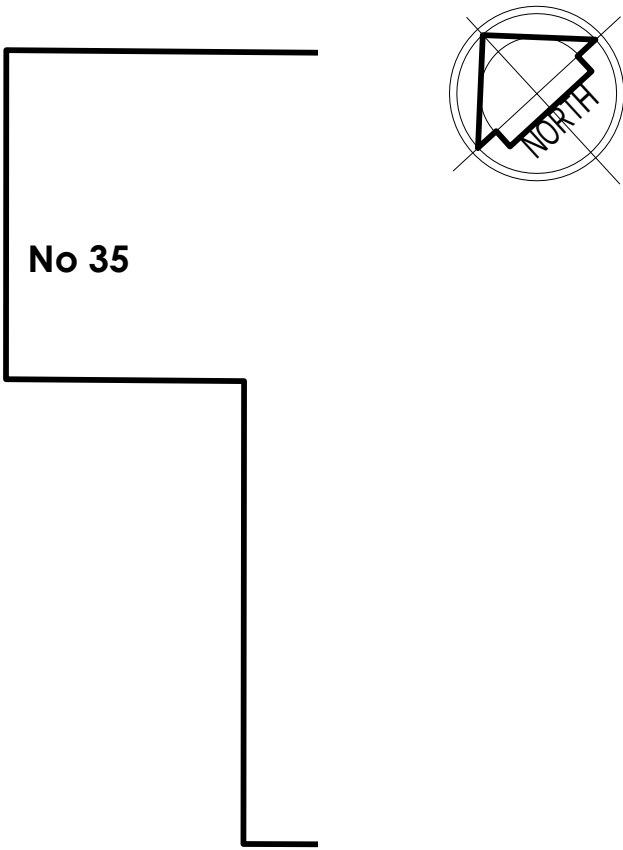


Block & Site plan 1:200 @ A3

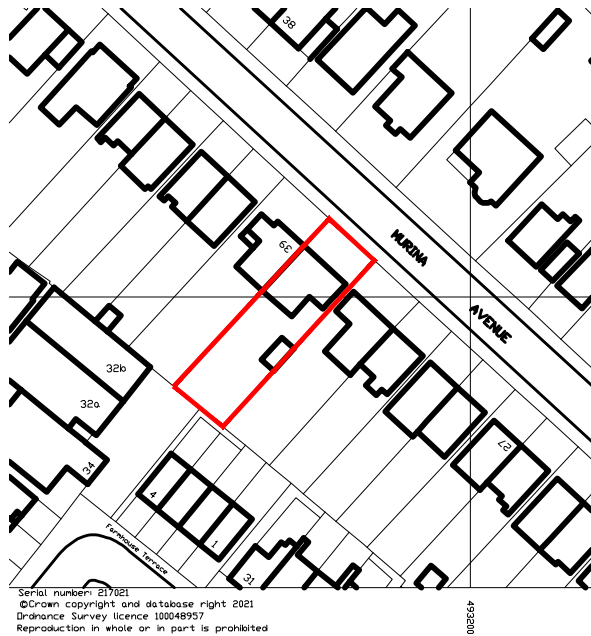

Site location plan 1:1250 @ A3

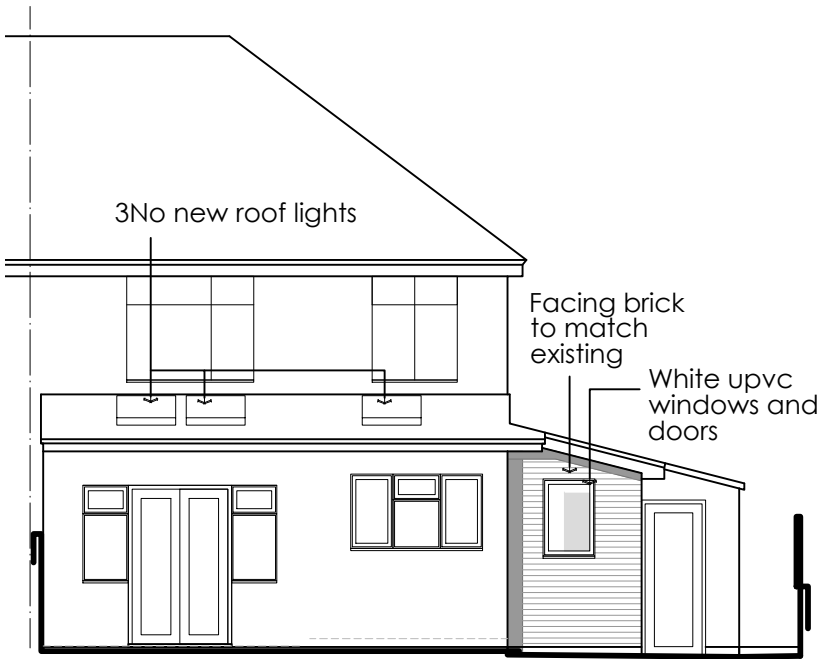

South West elevation 1:100 @ A3

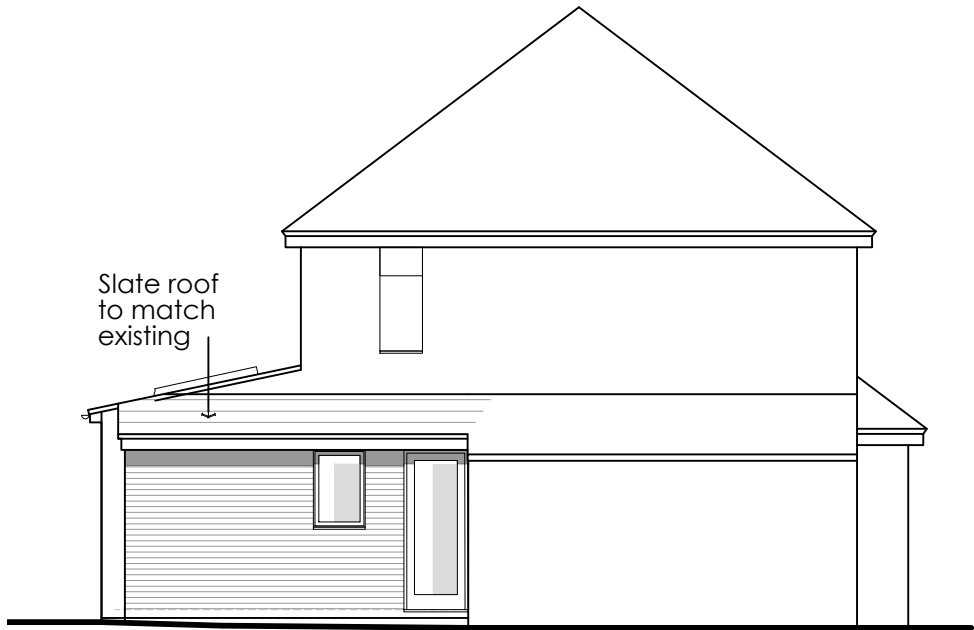

South East elevation 1:100 @ A3

As approved under consent dated 23/08/2021 (App No BR/173/21/HH)

