


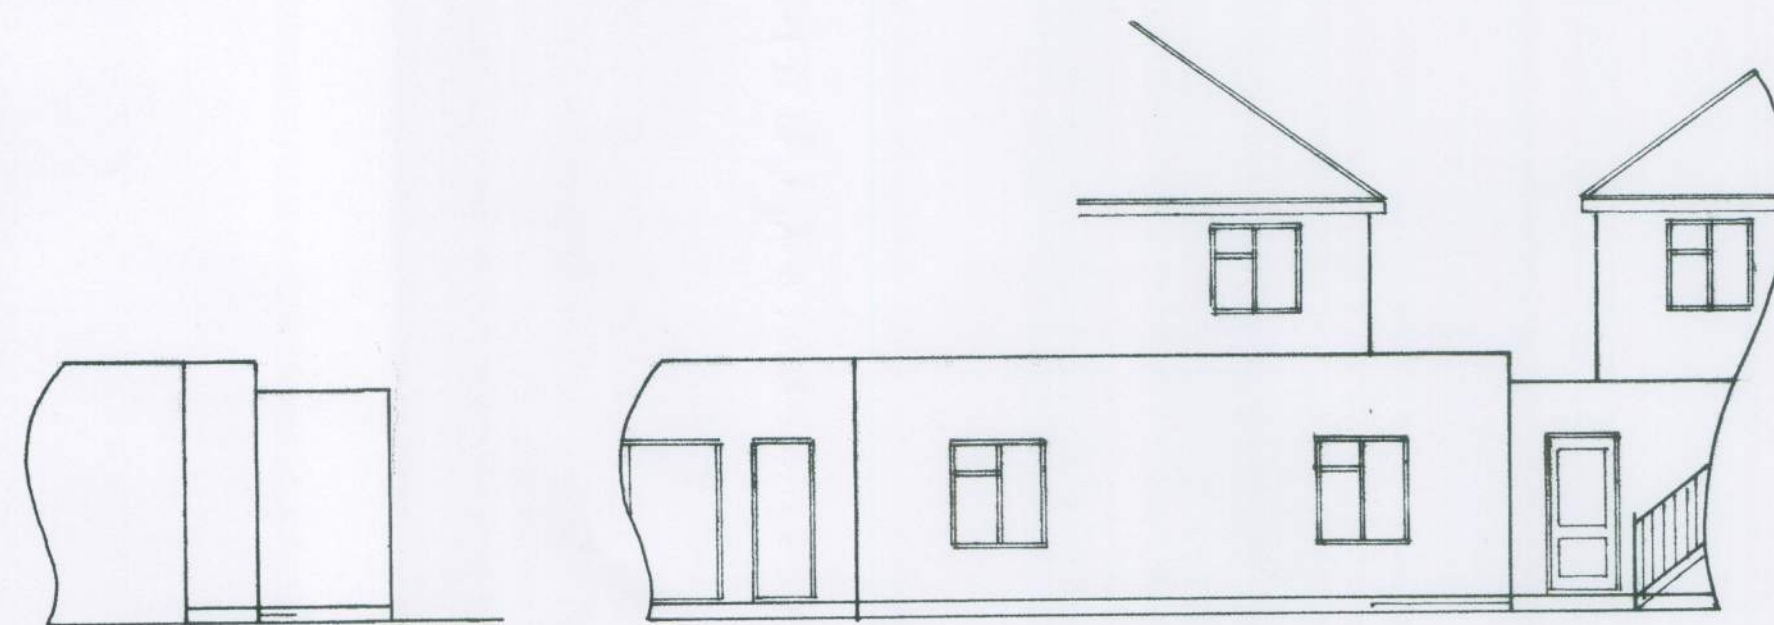

side


rear

1 : 100



location plan


1 : 1250

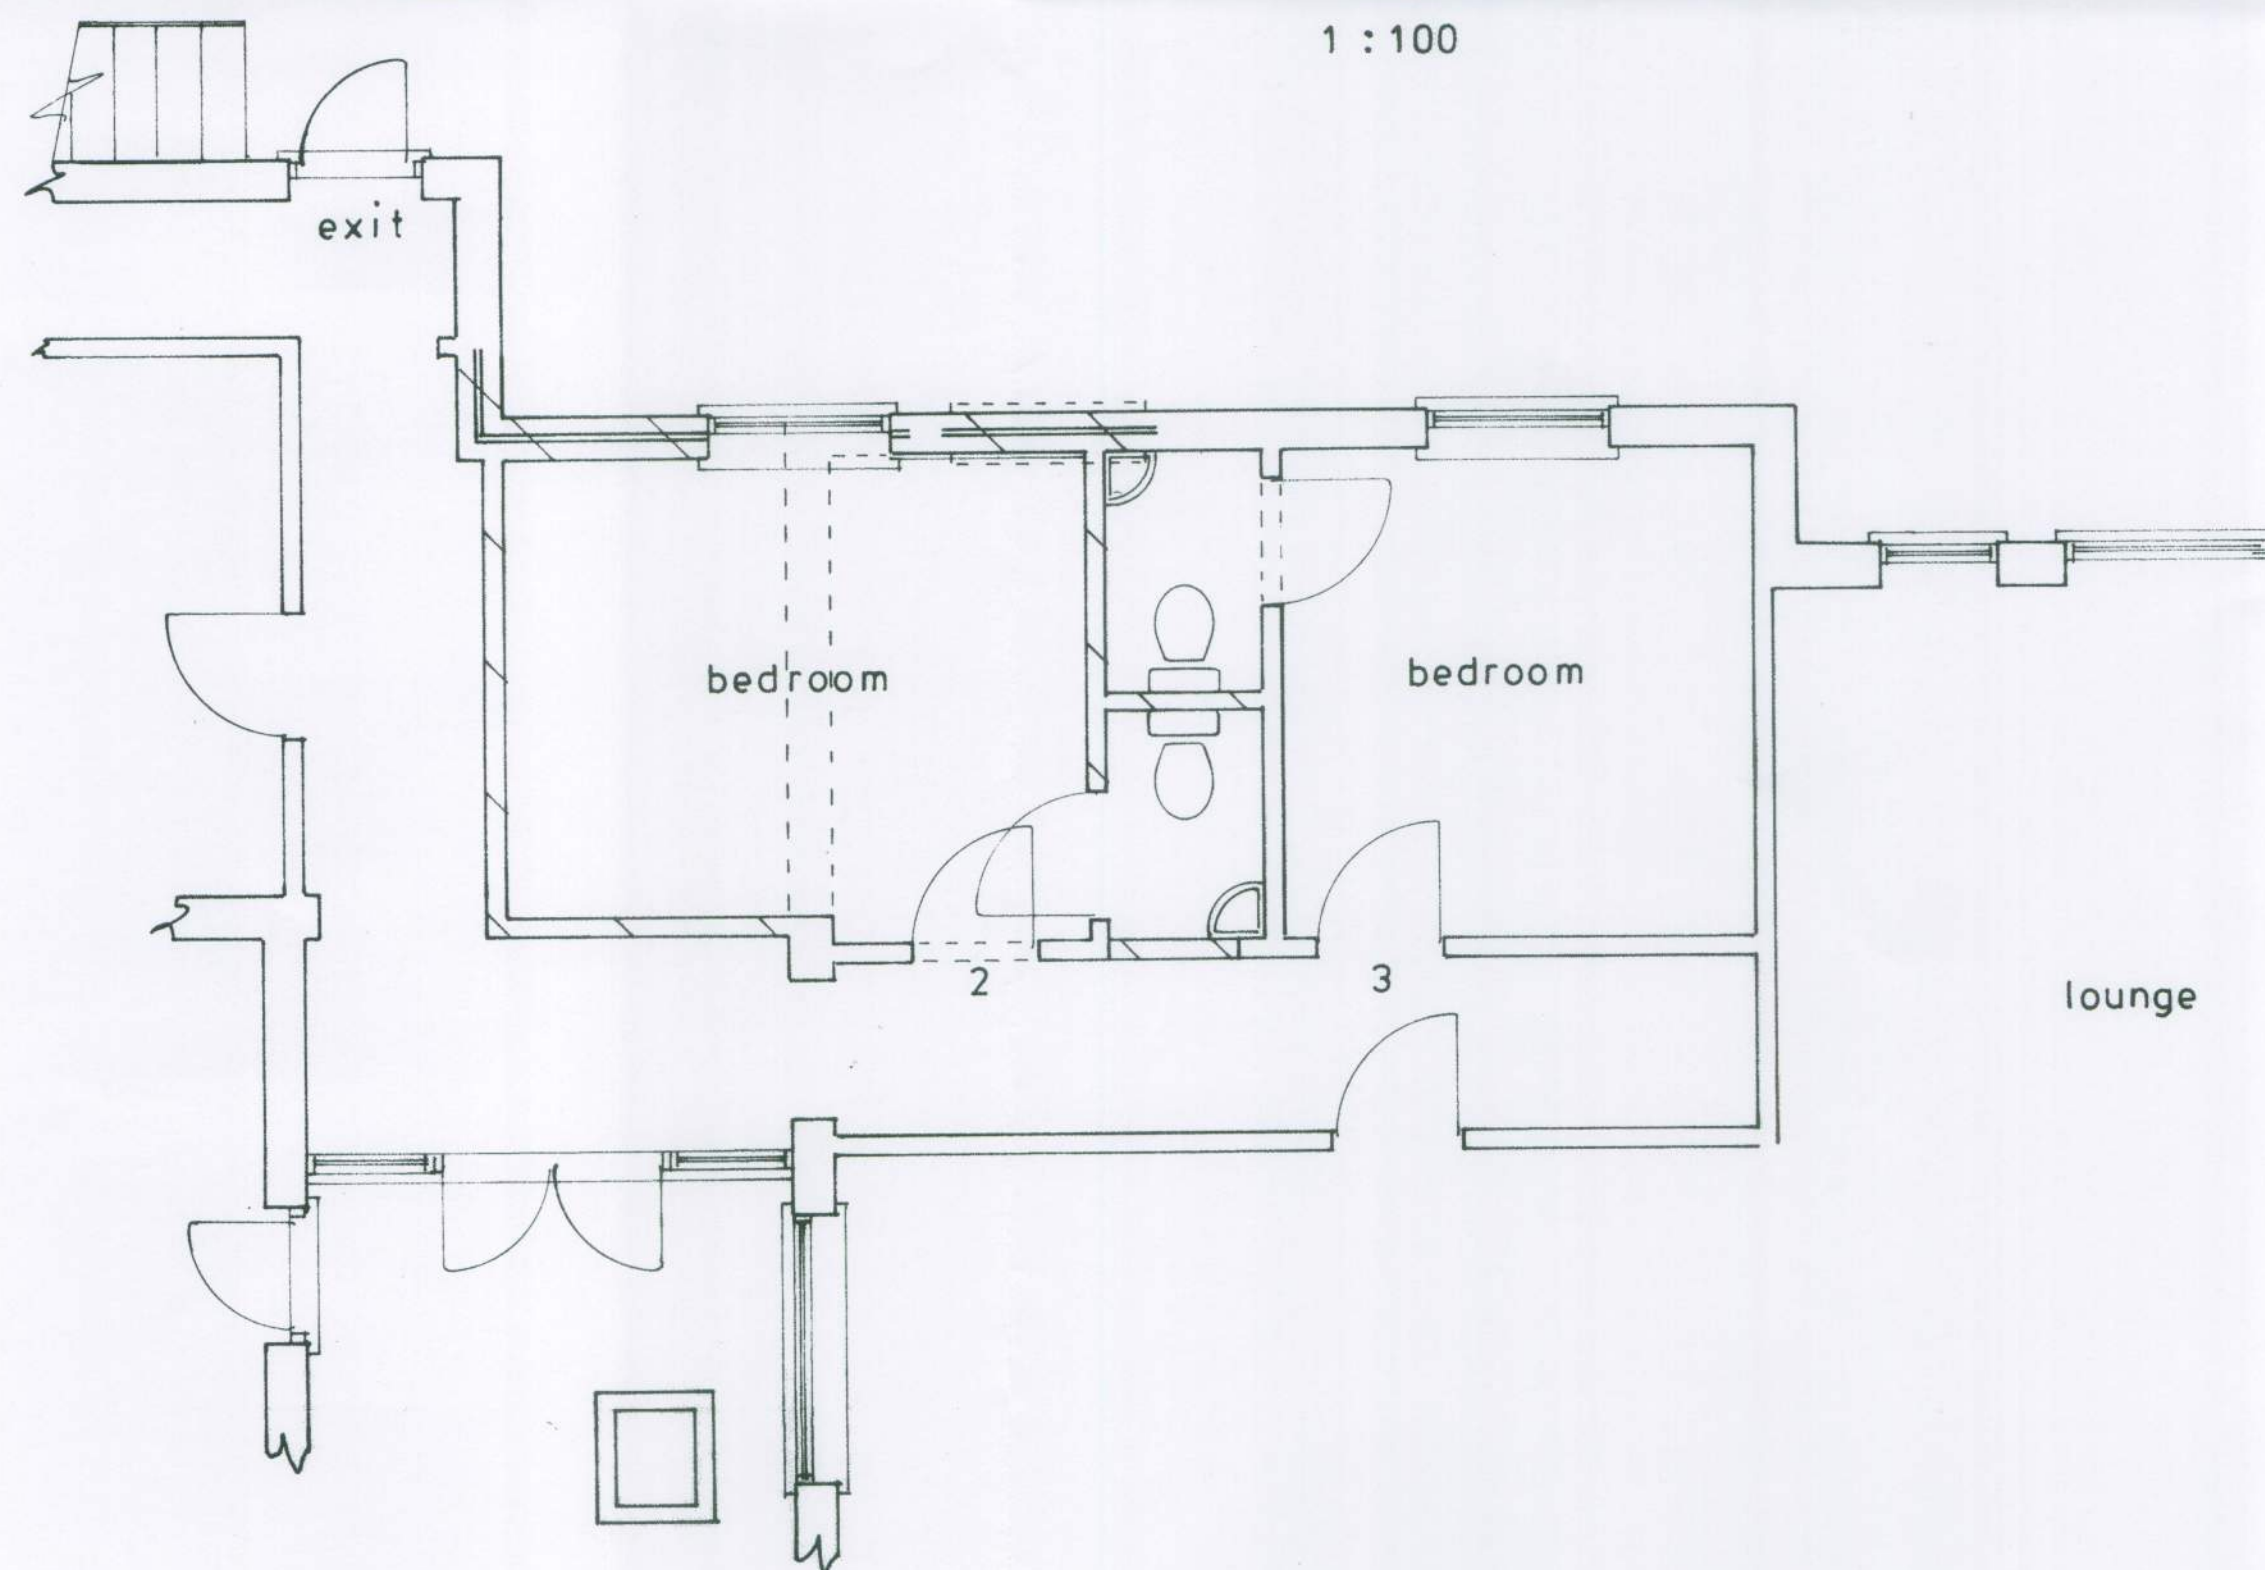

Plan

1 : 50

lounge

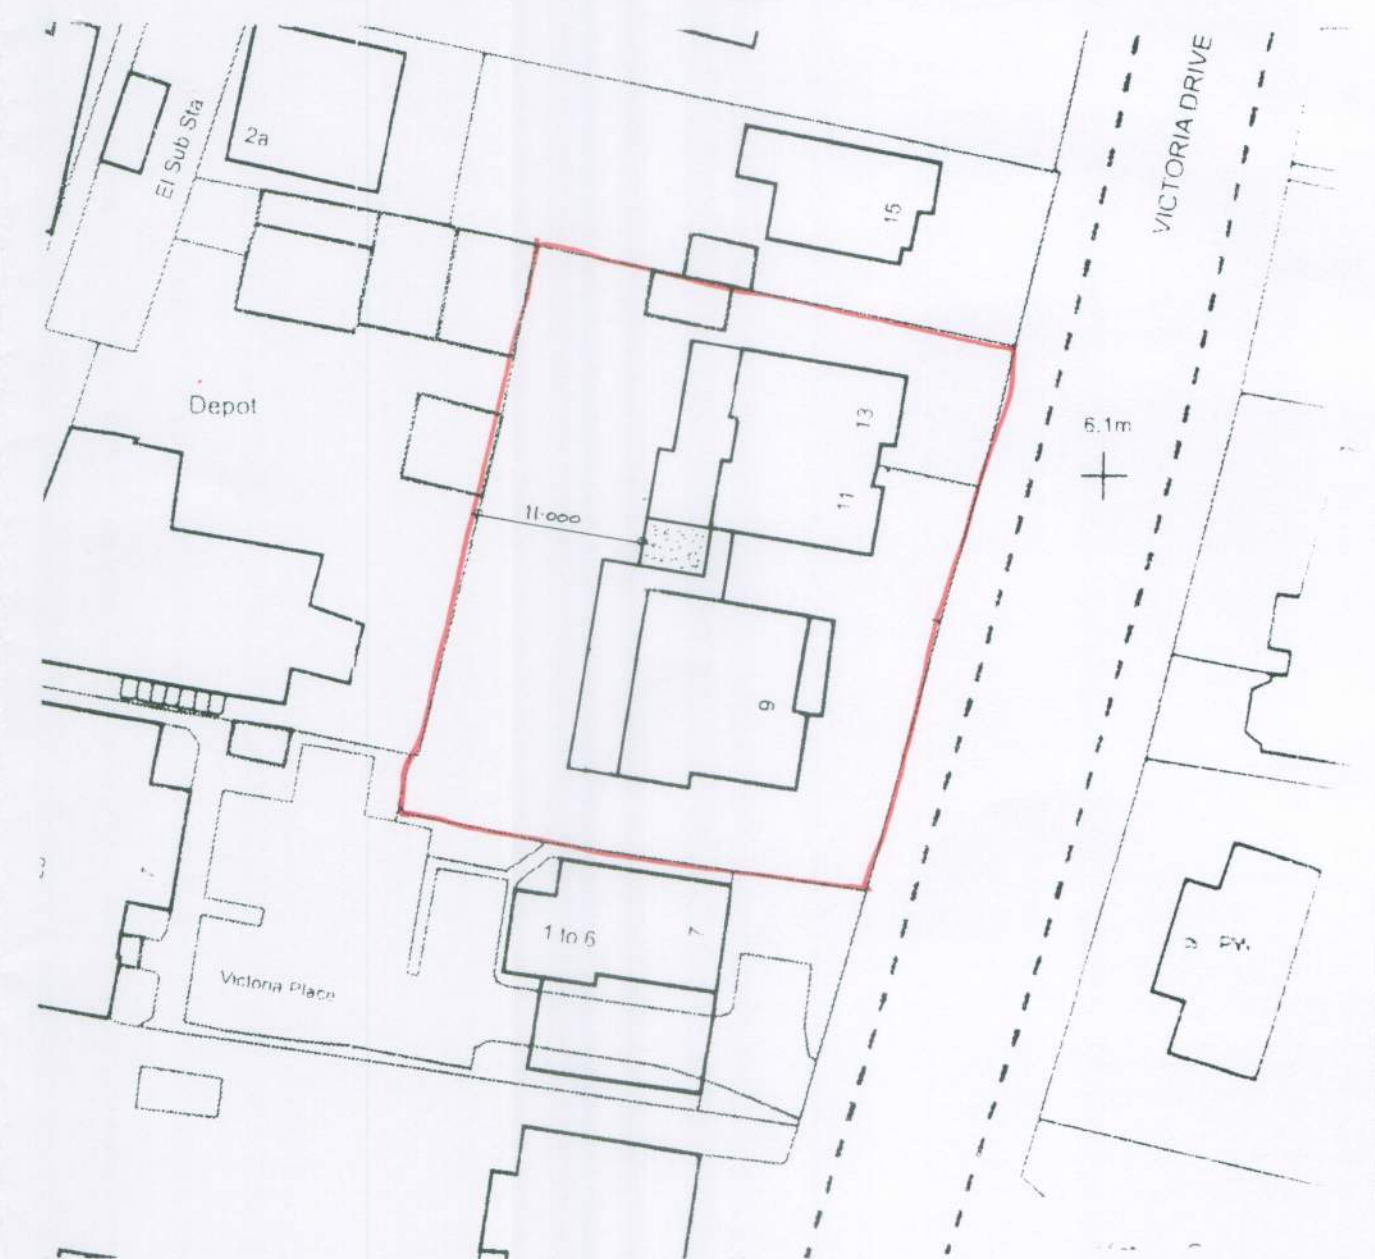

block plan

1 : 500

sheet 1 of 2

Proposed

PROPOSED SINGLE STOREY EXTENSION AT 'OBAN HOUSE', 9 -11, VICTORIA DRIVE,
BOGNOR REGIS FOR MR. R. ROOK.

Bryan Butcher
Rainbow Cottage
Nyetimber Lane
Bognor Regis PO21 3JX
01243 266871
07973 233442
bryan.butcher@btinternet.com
www.bryanbutcher.com