



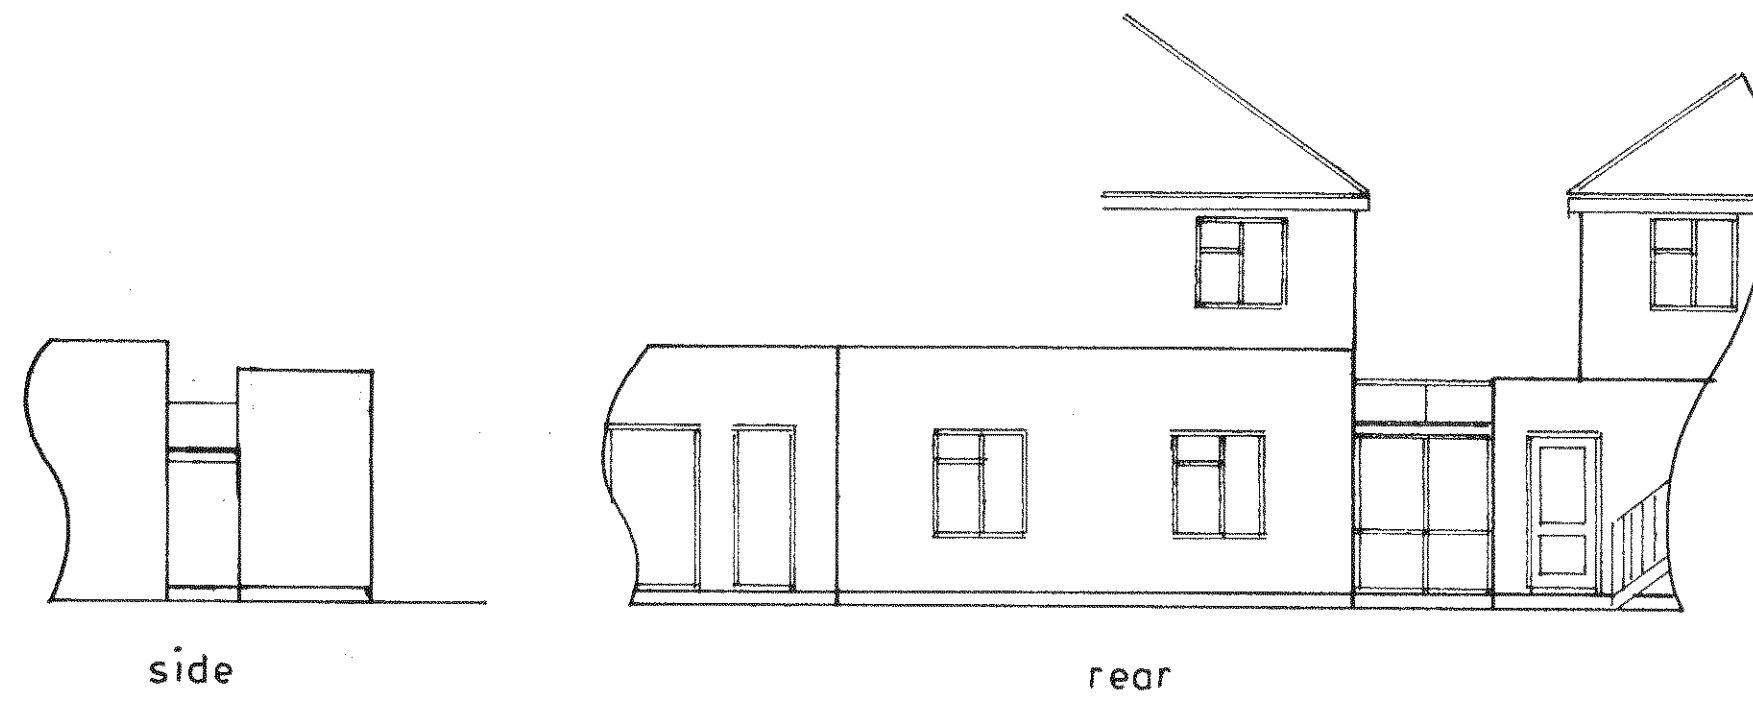

side


rear

1 : 100

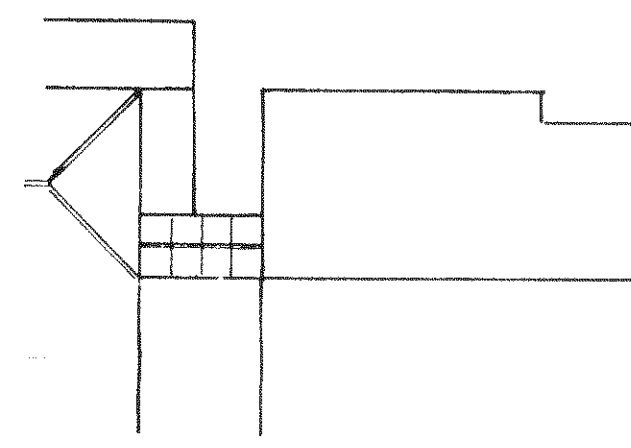


roof plan

1 : 200

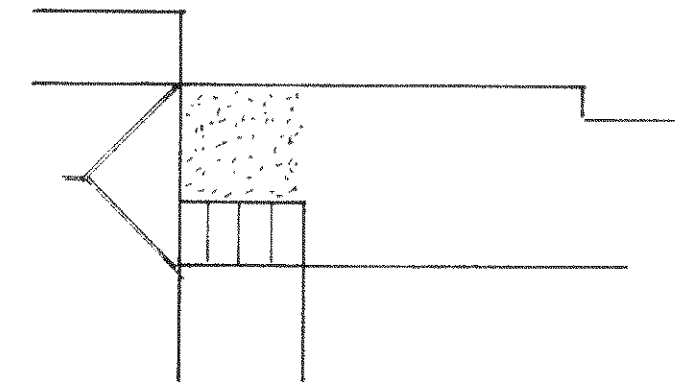

proposed roof plan

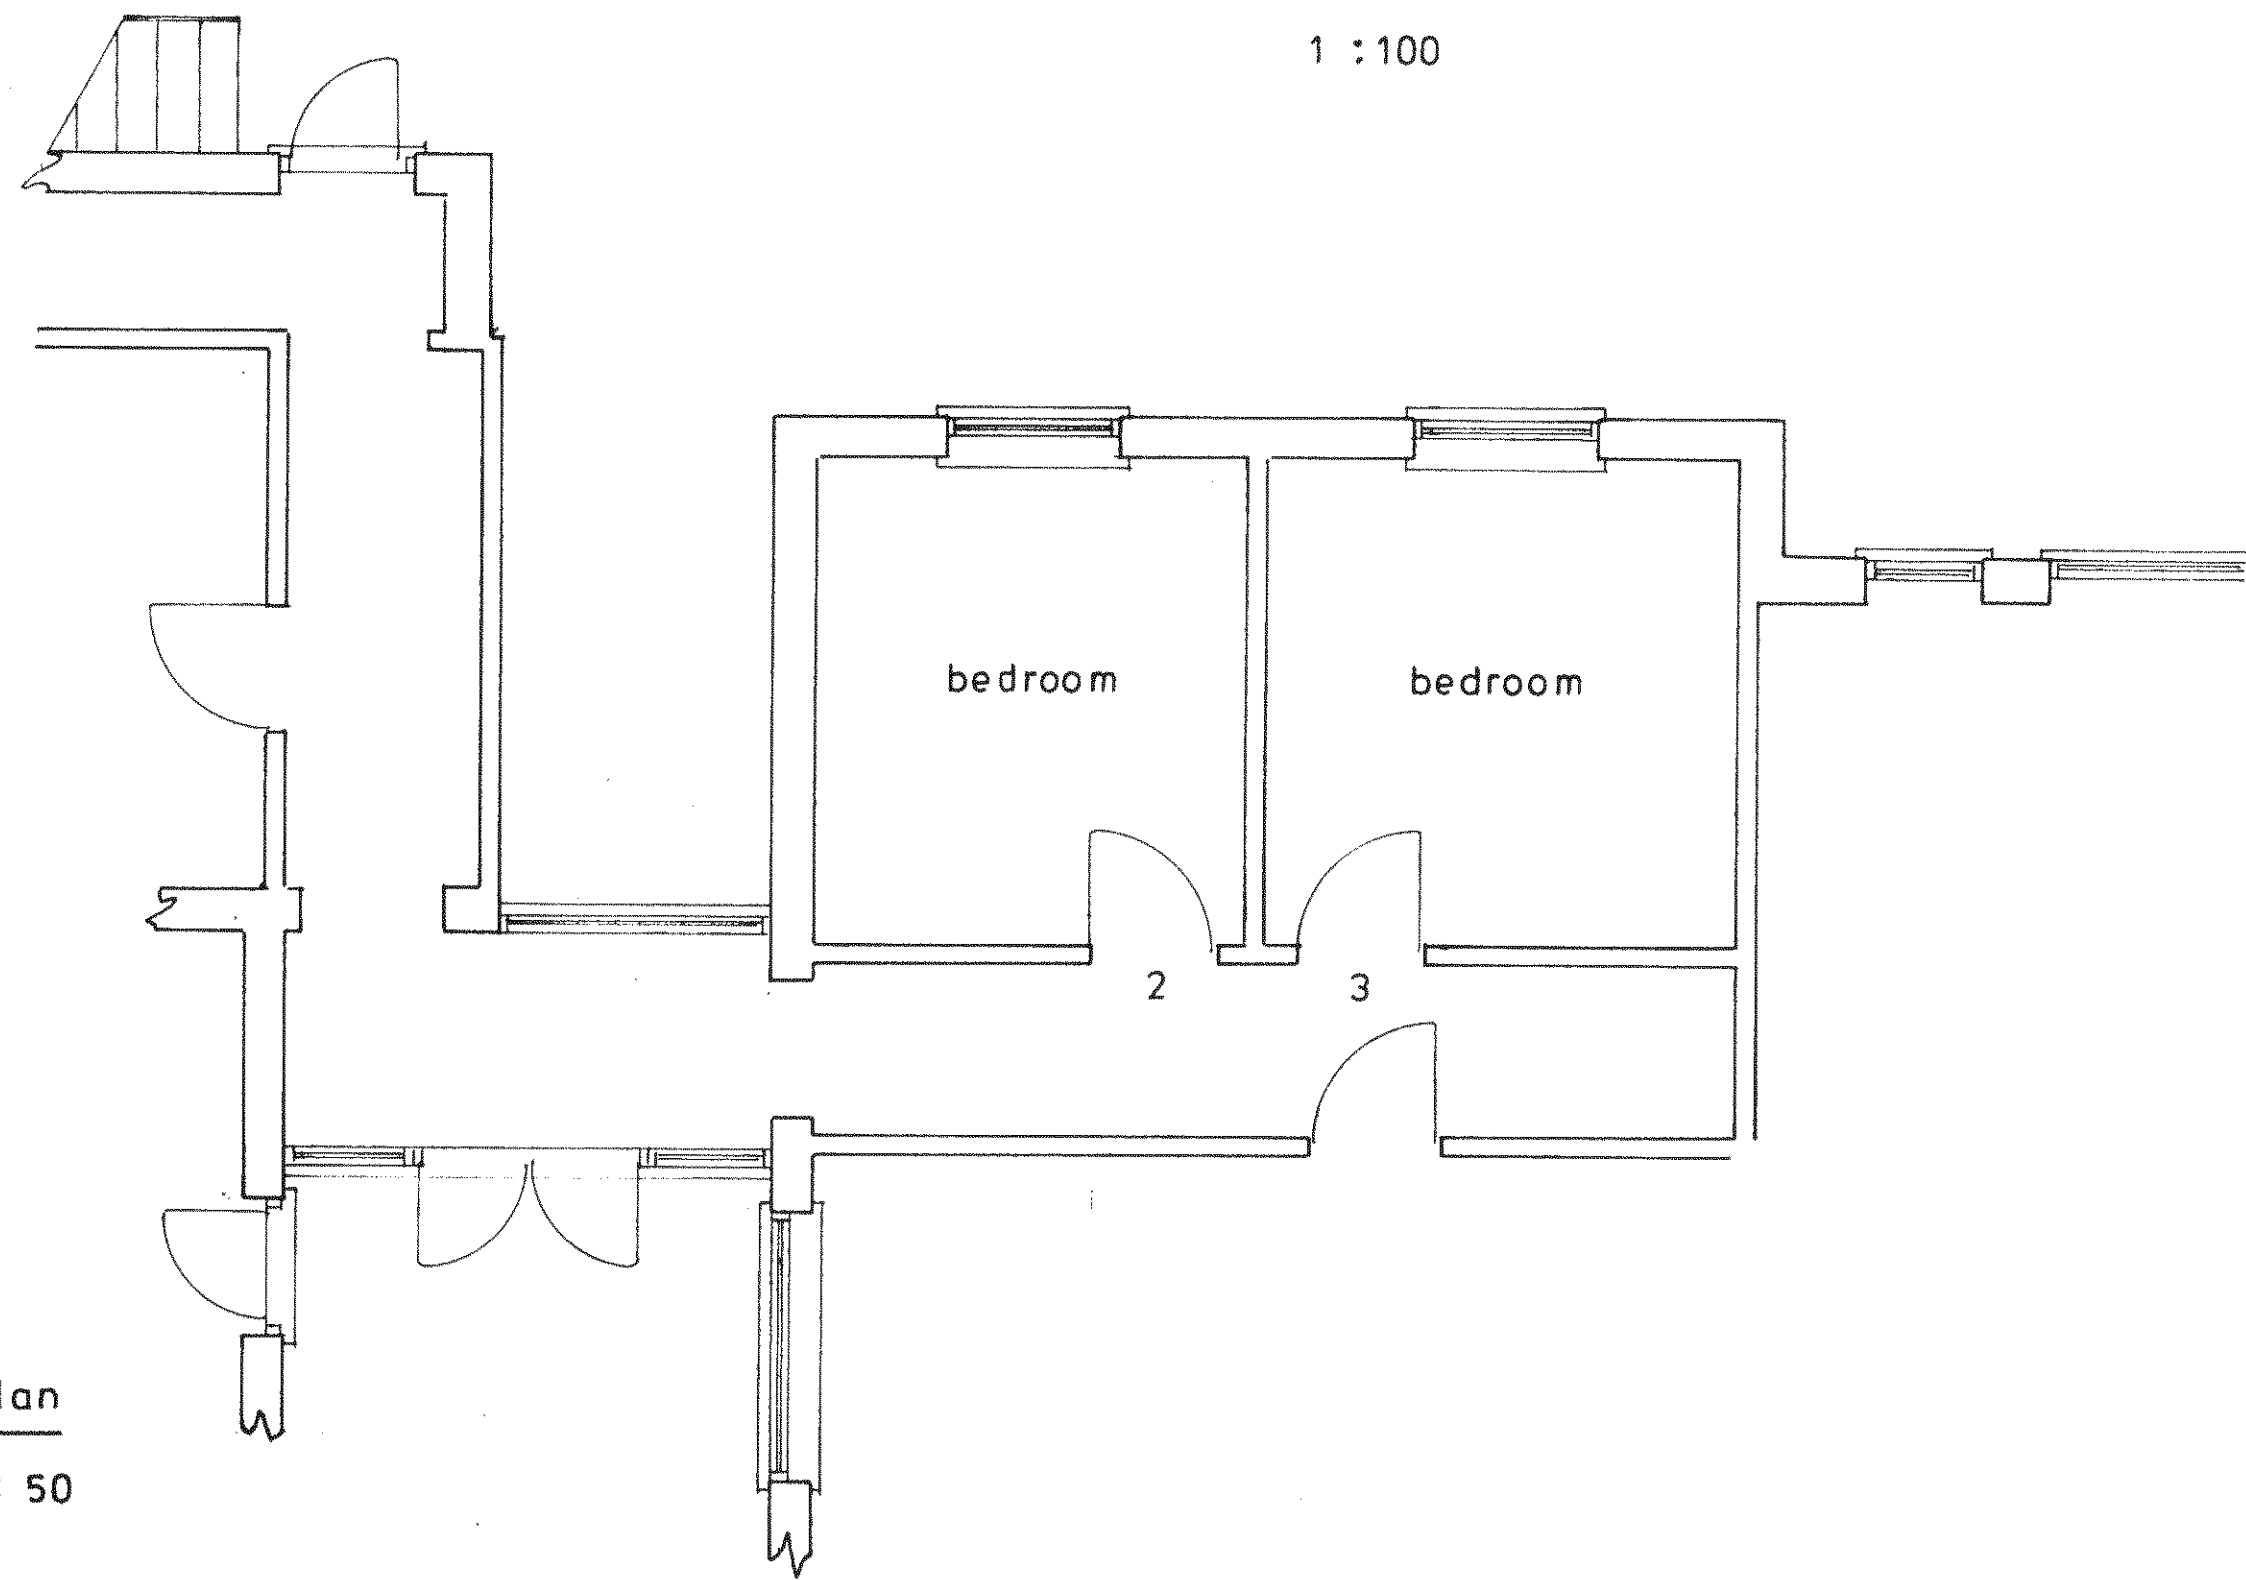

Plan

1 : 50

Existing

PROPOSED SINGLE STOREY EXTENSION AT OBAN HOUSE 9-11, VICTORIA DRIVE, BOGNOR REGIS
FOR MR. R. ROOK.

sheet 2 of 2

Bryan Butcher
Rainbow Cottage
Nyetimber Lane
Bognor Regis PO21 3JX
01243 266871
07973 233442
bryan.butcher@btinternet.com
www.bryanbutcher.com