


PROPOSED TREE WORKS AT SERVITE CLOSE,
BIGNOR, WEST SUSSEX.

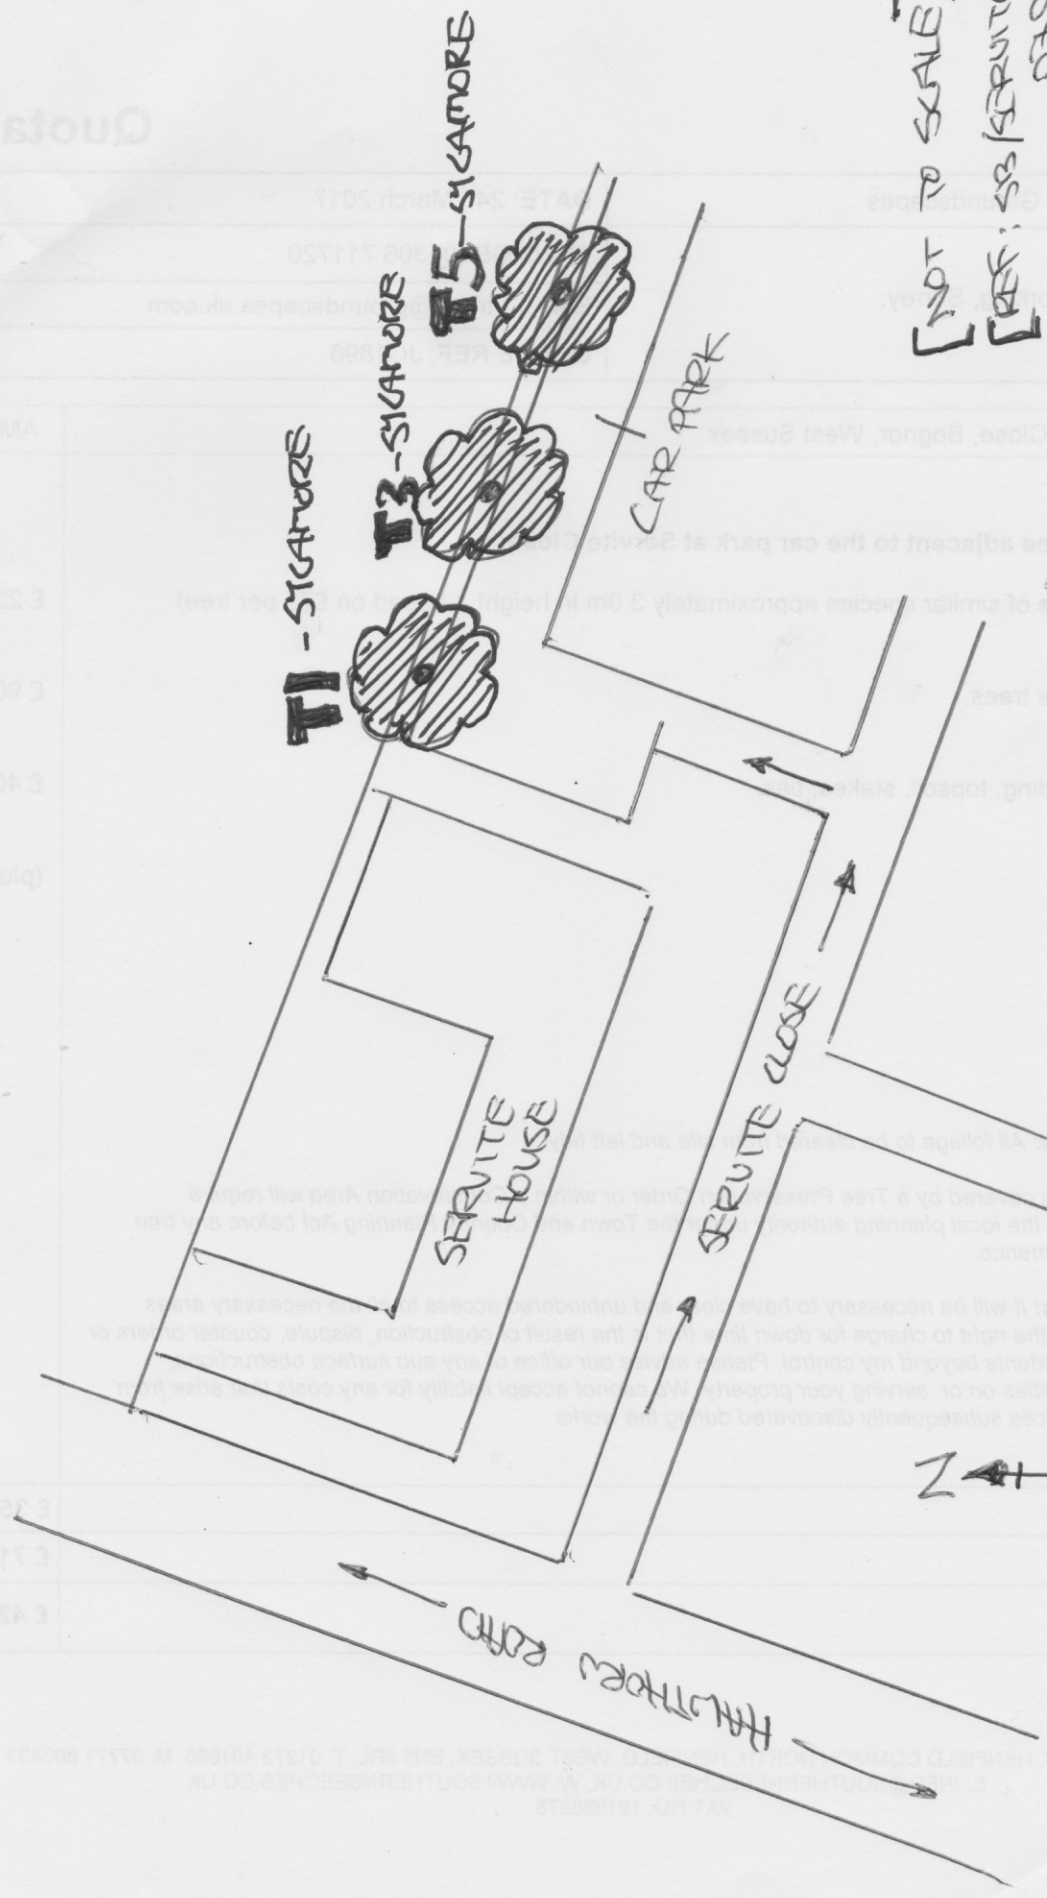

[NOT TO SCALE]
 [REF: 58/SERVITECARP/07.04.16]

[7th APRIL 2017]