

NOTES:
1. Do not scale this drawing. Use figured dimensions only, except for Planning purposes.
2. All dimensions must be checked on site by the contractor prior to commencement of work.
3. All construction details are indicative and are to be checked and confirmed on site and any divergence's are to be agreed with the Contract Administrator.

ARUN DISTRICT COUNCIL
No. BR/106/07
RECEIVED 3/4/07

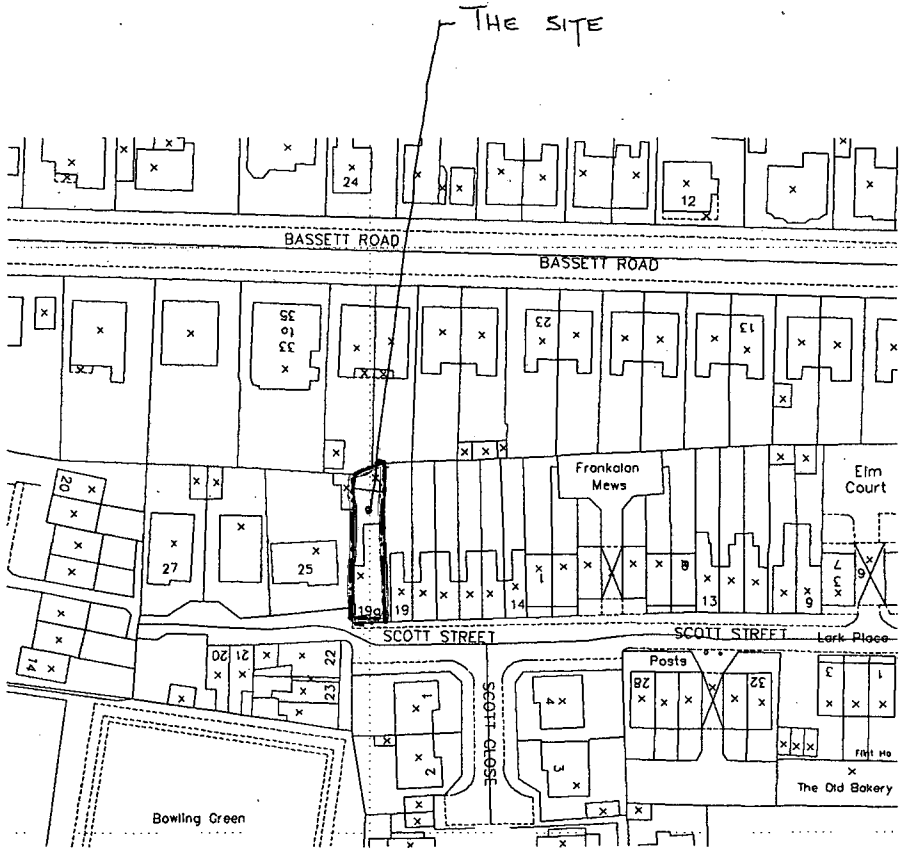

SITE LOCATION PLAN
SCALE 1 :1250

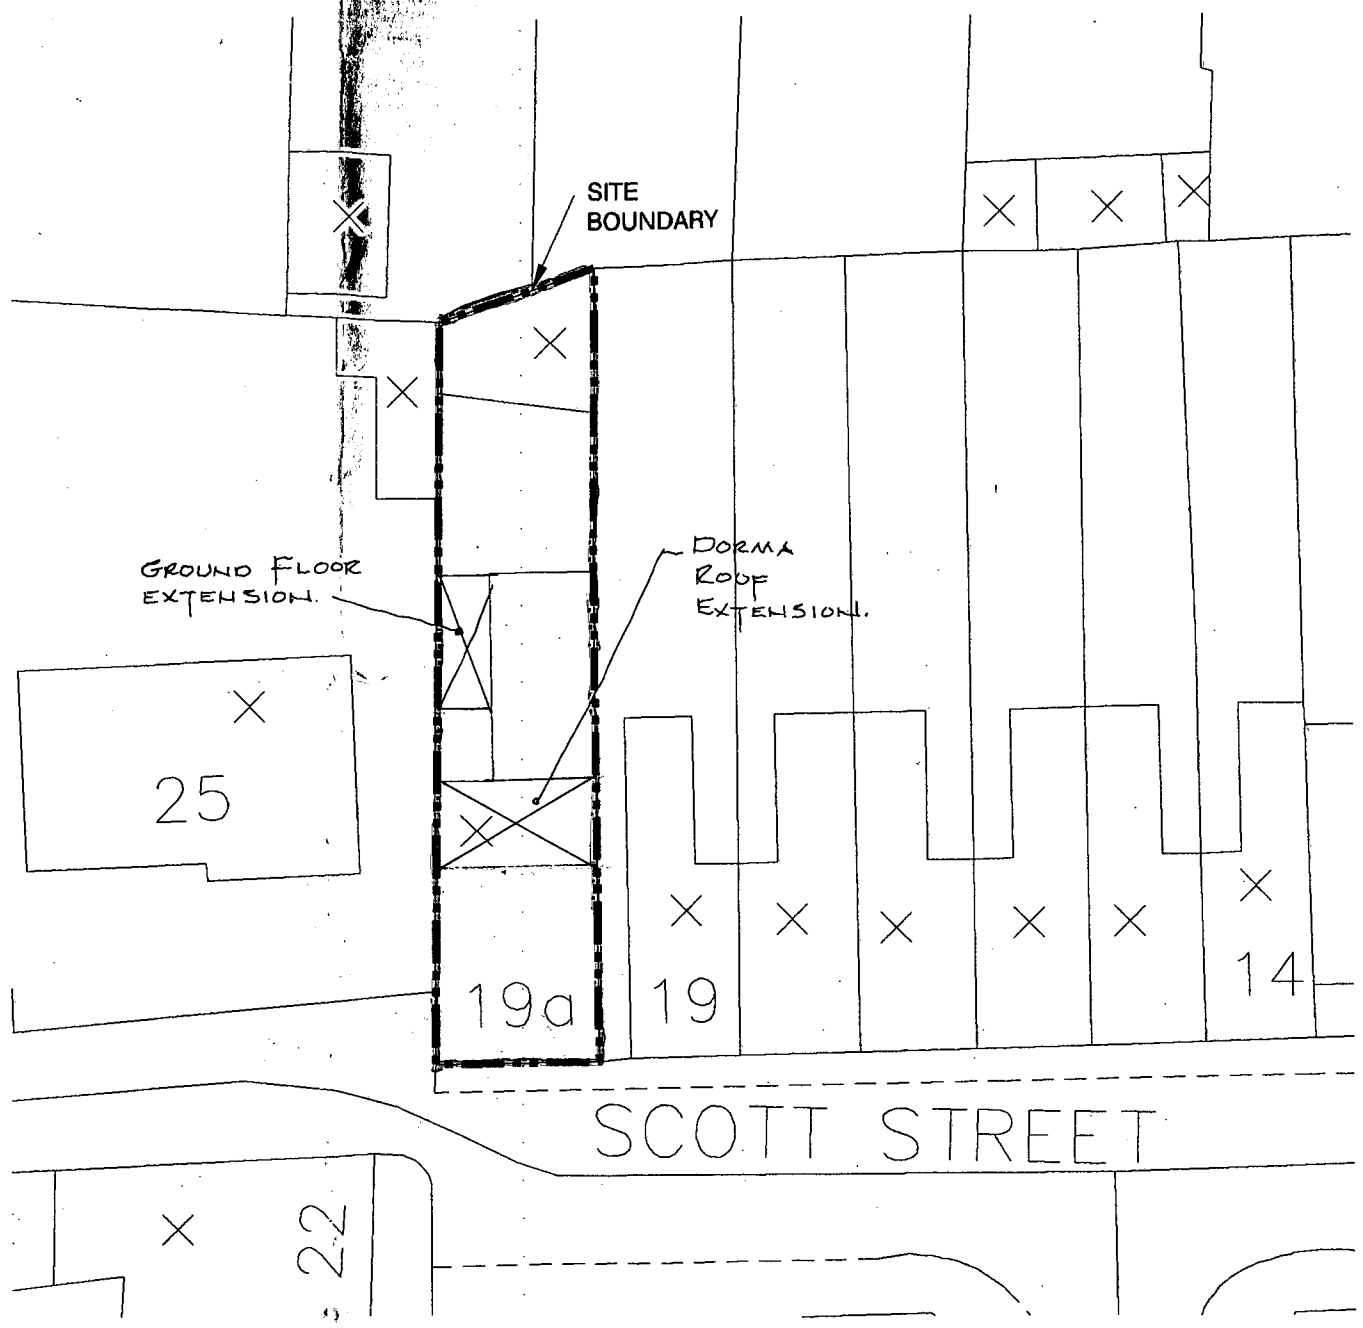

SITE BLOCK PLAN
SCALE 1 :250

K.E. HILTON C. Eng M.I Struct.E, F.F.B.
Chartered Structural Engineer
2 ALBERT CHAMBERS
SUDLEY ROAD
BOGNOR REGIS
WEST SUSSEX
PO21 1EQ
Tel: 01243 865500
Fax: 01243 860489
Mobile: 07968 333140
E-Mail: k_e_hilton@yahoo.co.uk

SITE LOCATION PLANS			NORTH
Scale	1:1250 - 1:250 @ A3	Drawn By	ACB
Date	16-03-07	Checked	KEH
Drawing Number	3612 / 1		

SITE LOCATION AND BLOCK PLANS

Waverley House 19a Scott Steet Bognor PO21 1UH

ARUN DISTRICT COUNCIL:BR/106/07/03/04/2007