


RevNo	Revision note	Date	Signature	Checked
-------	---------------	------	-----------	---------

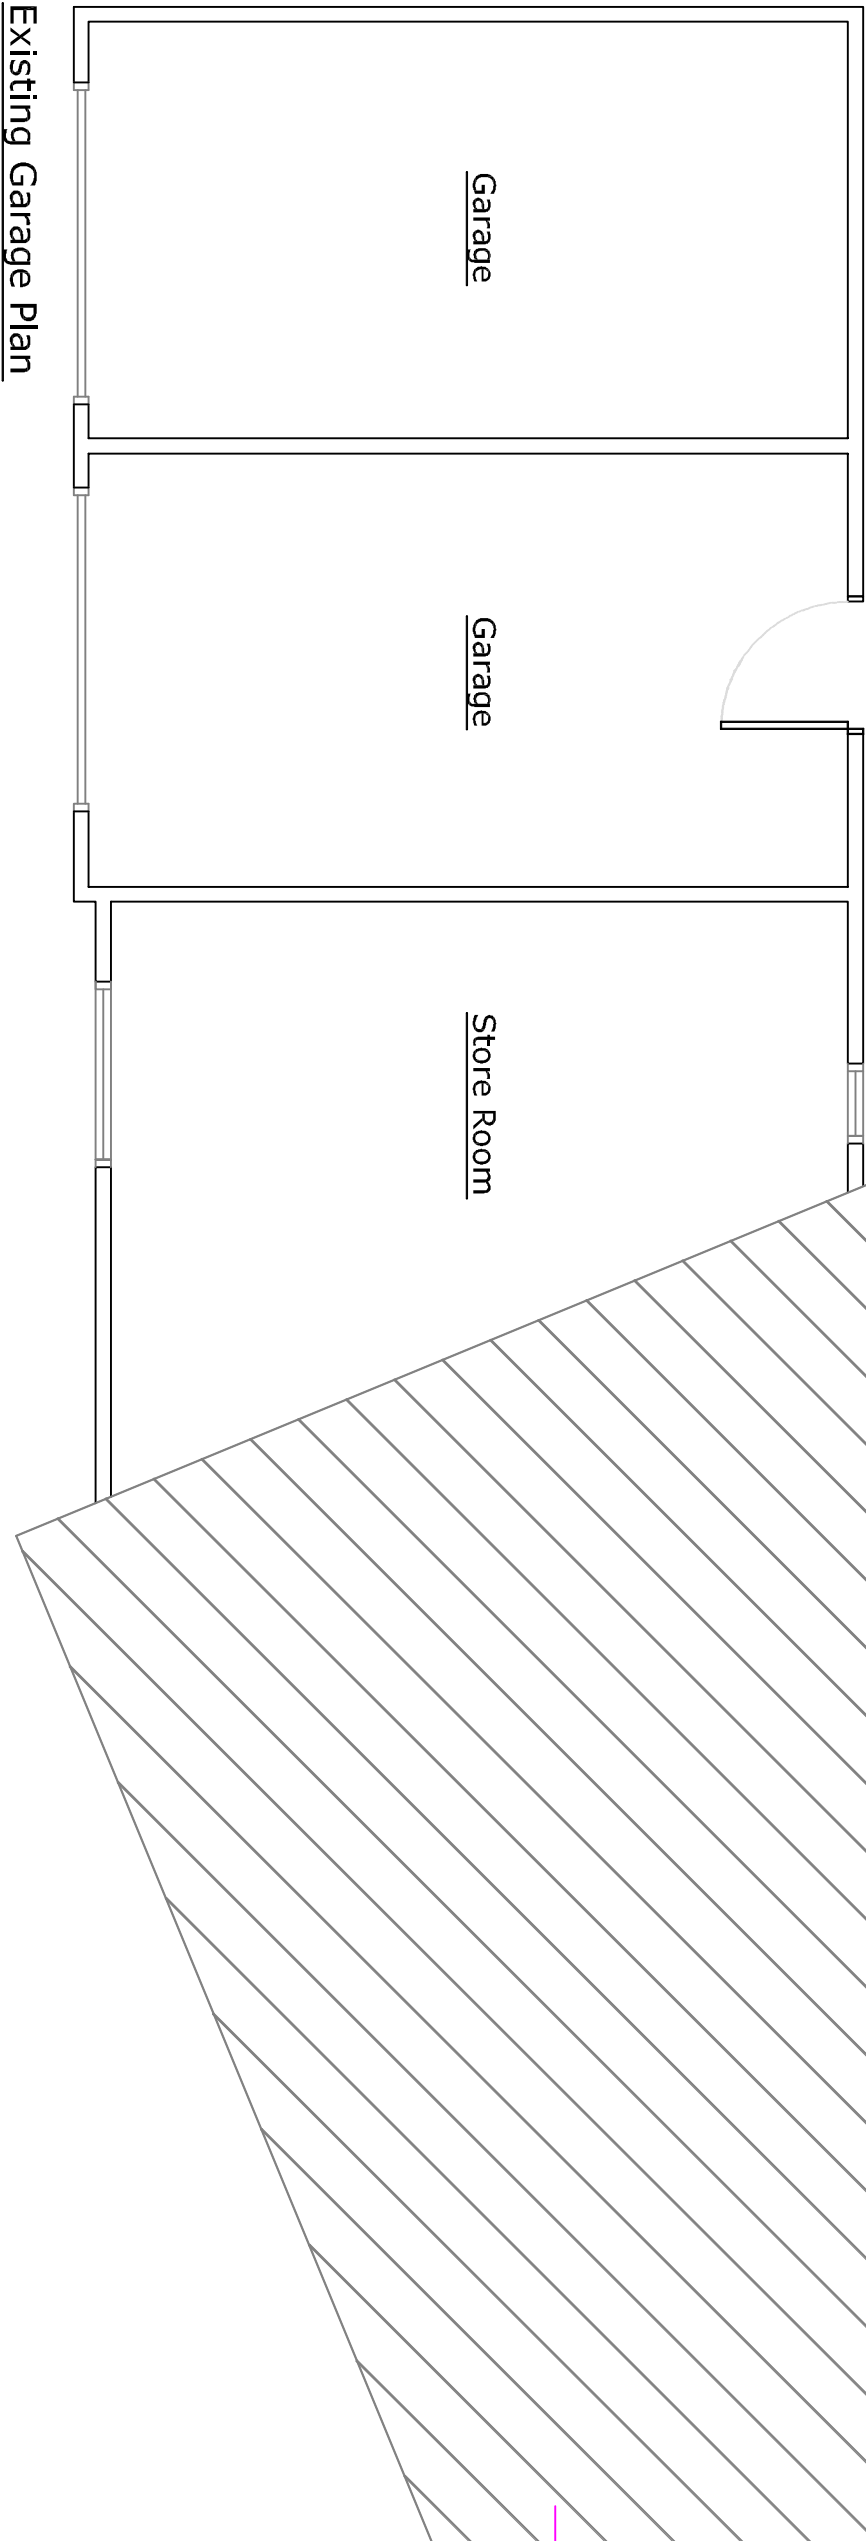

Existing Garage Plan

Itemref	Quantity	Title/Name, designation, material, dimension etc			Article No./Reference	
Designed by		Checked by	Approved by - date	File name	Date	Scale
jd					April 2013	1:50

1 Arnhem Road		Proposed Dwelling	
	01		
	Edition 0		Sheet