


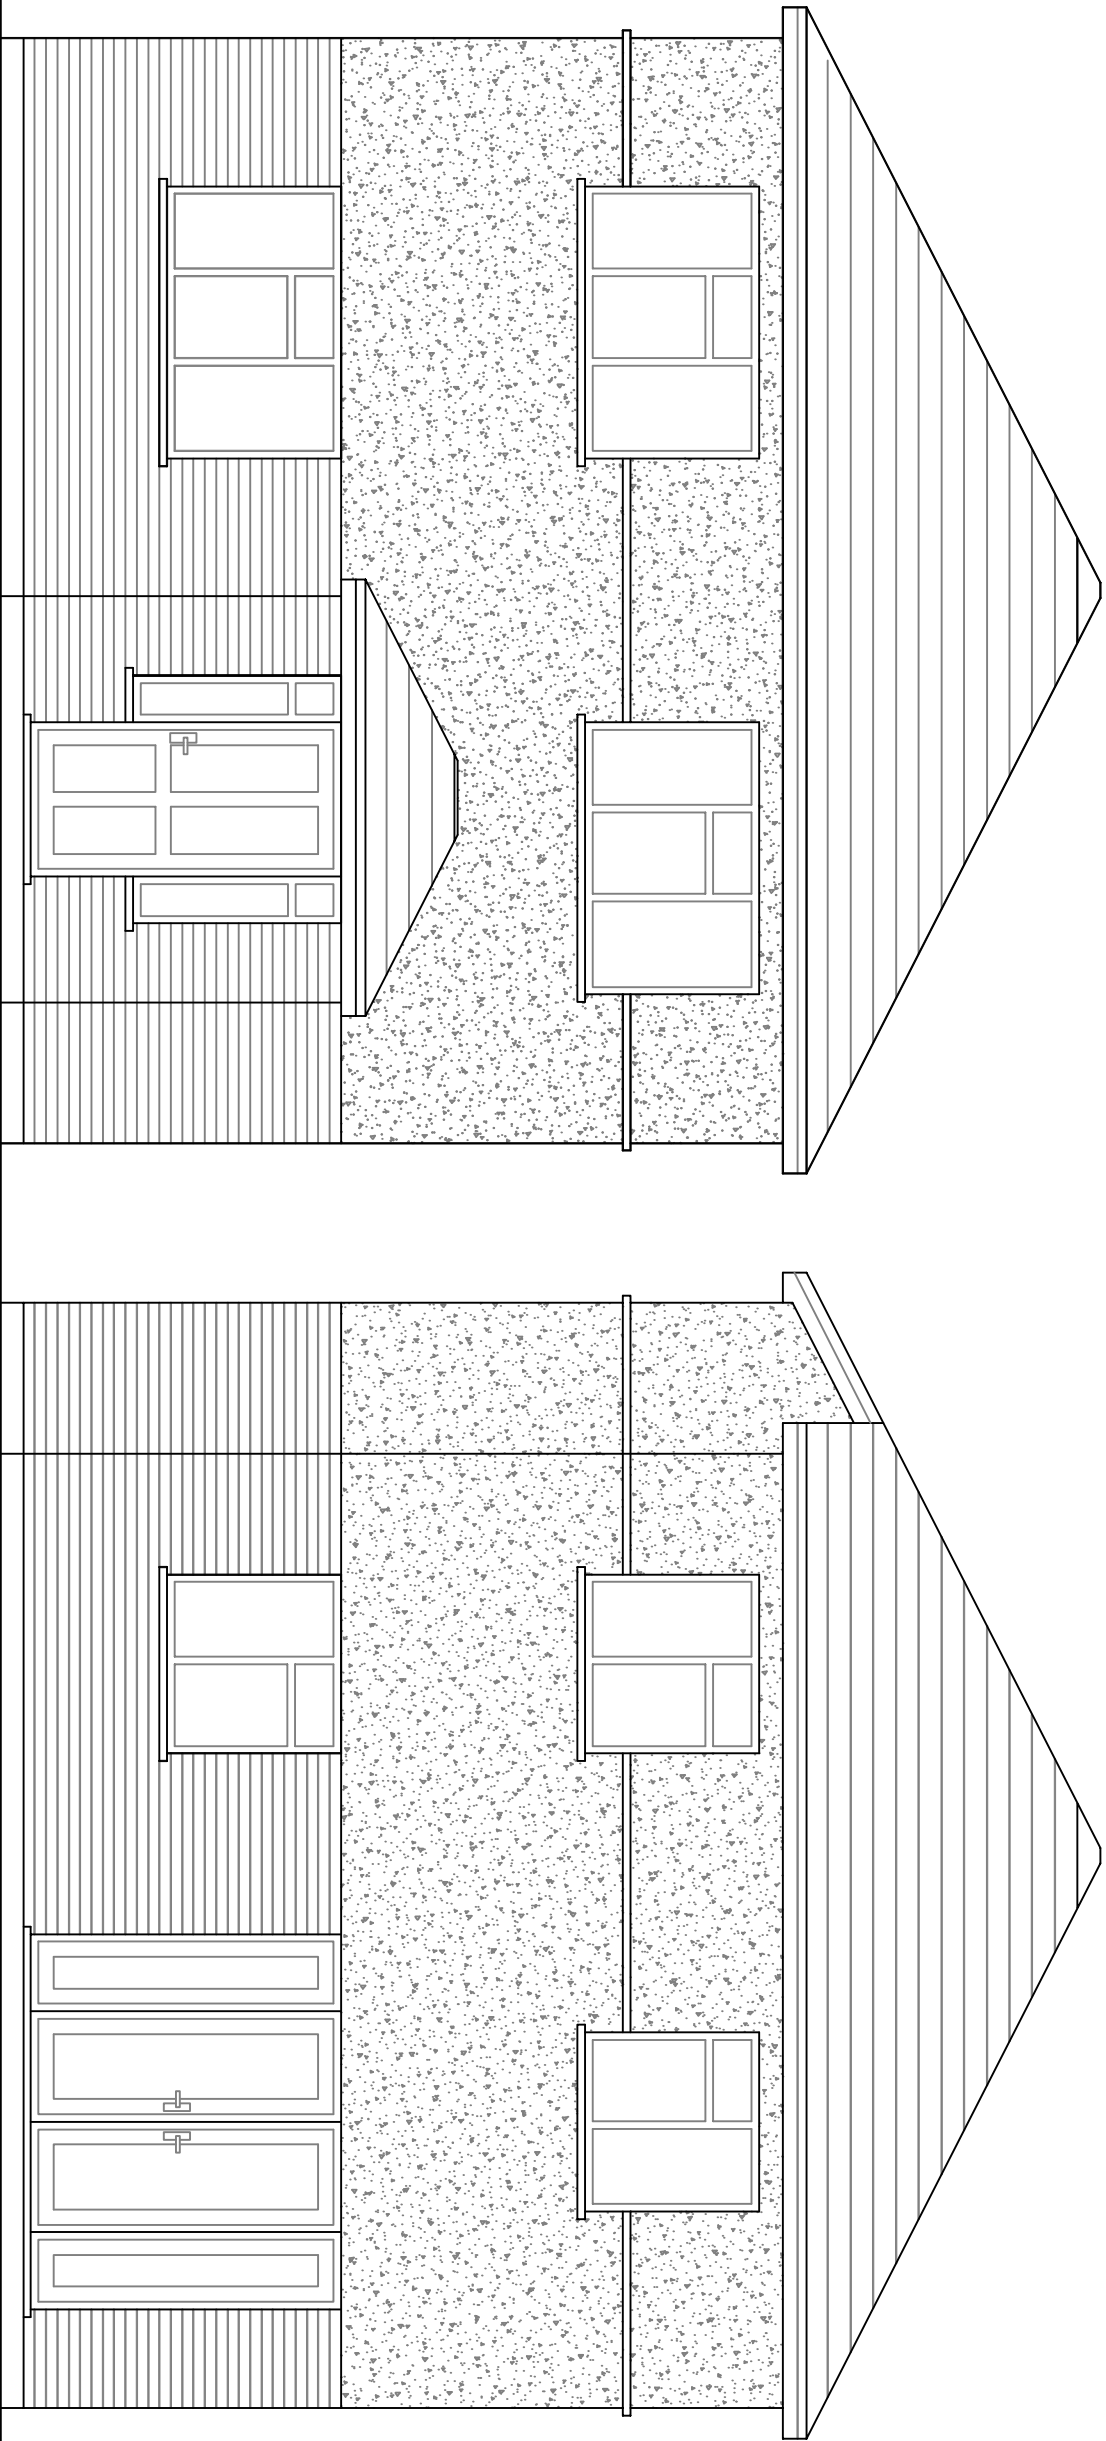

Proposed Front Elevation

Proposed Rear Elevation

| Itemref       | Quantity | Title/Name, designation, material, dimension etc |                    |           | Article No./Reference |       |
|---------------|----------|--------------------------------------------------|--------------------|-----------|-----------------------|-------|
| Designed by   |          | Checked by                                       | Approved by - date | File name | Date                  | Scale |
| jd            |          |                                                  |                    |           | April 2013            | 1:50  |
| 1 Arnhem Road |          |                                                  |                    |           | Proposed Dwelling     |       |
|               |          |                                                  |                    |           | 04                    |       |
|               |          |                                                  |                    |           | Edition               | Sheet |
|               |          |                                                  |                    |           | 0                     |       |