


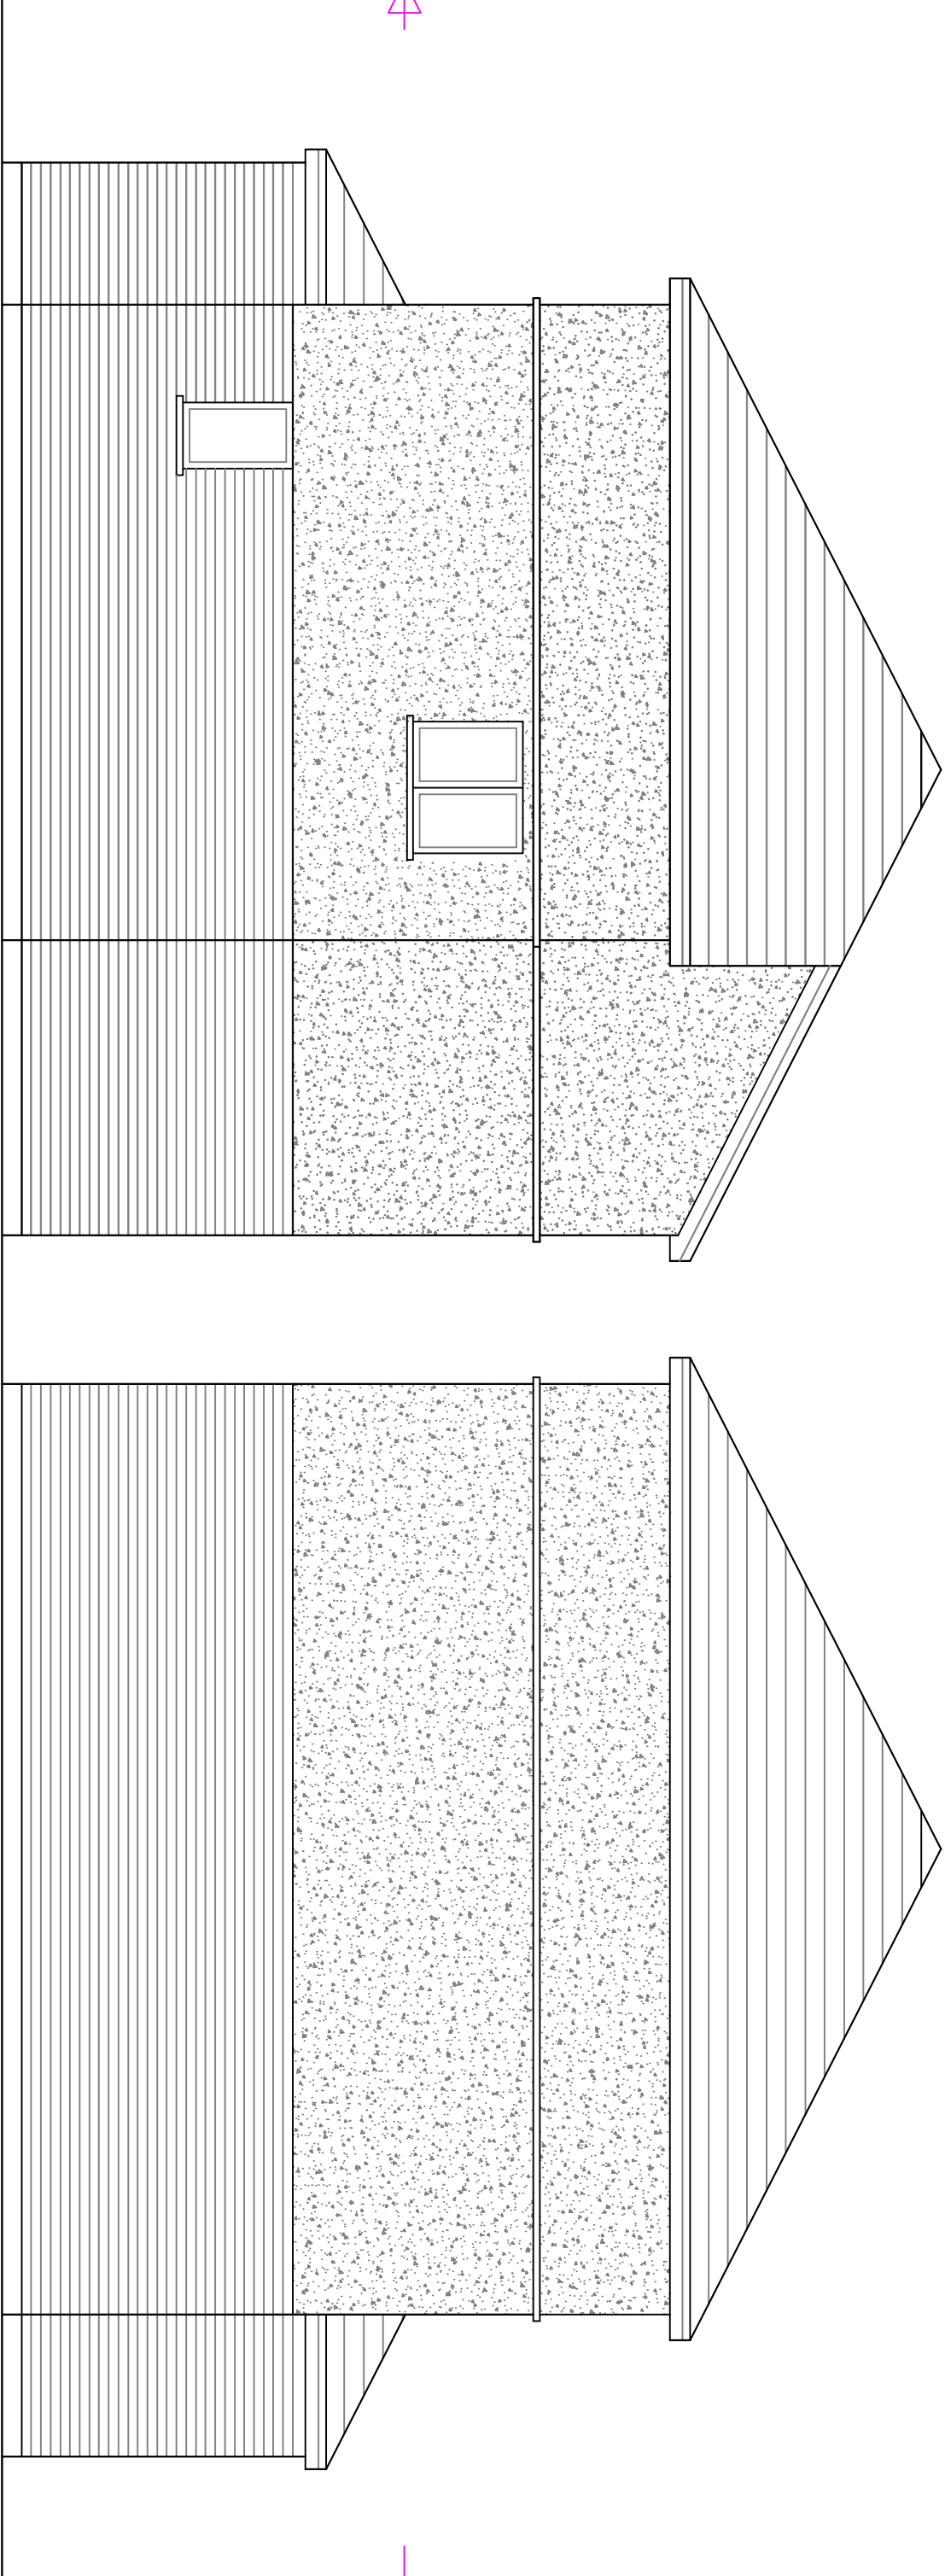

Proposed Side Elevation

Proposed Side Elevation

Itemref	Quantity	Title/Name, designation, material, dimension etc			Article No./Reference	
Designed by jd		Checked by	Approved by - date	File name	Date April 2013	Scale 1:50
1 Arnhem Road					Proposed Dwelling	
					05	
					Edition 0	Sheet