| RevNo | Revision note | Date | Signature | Checked |
|---|---|---|---|---|

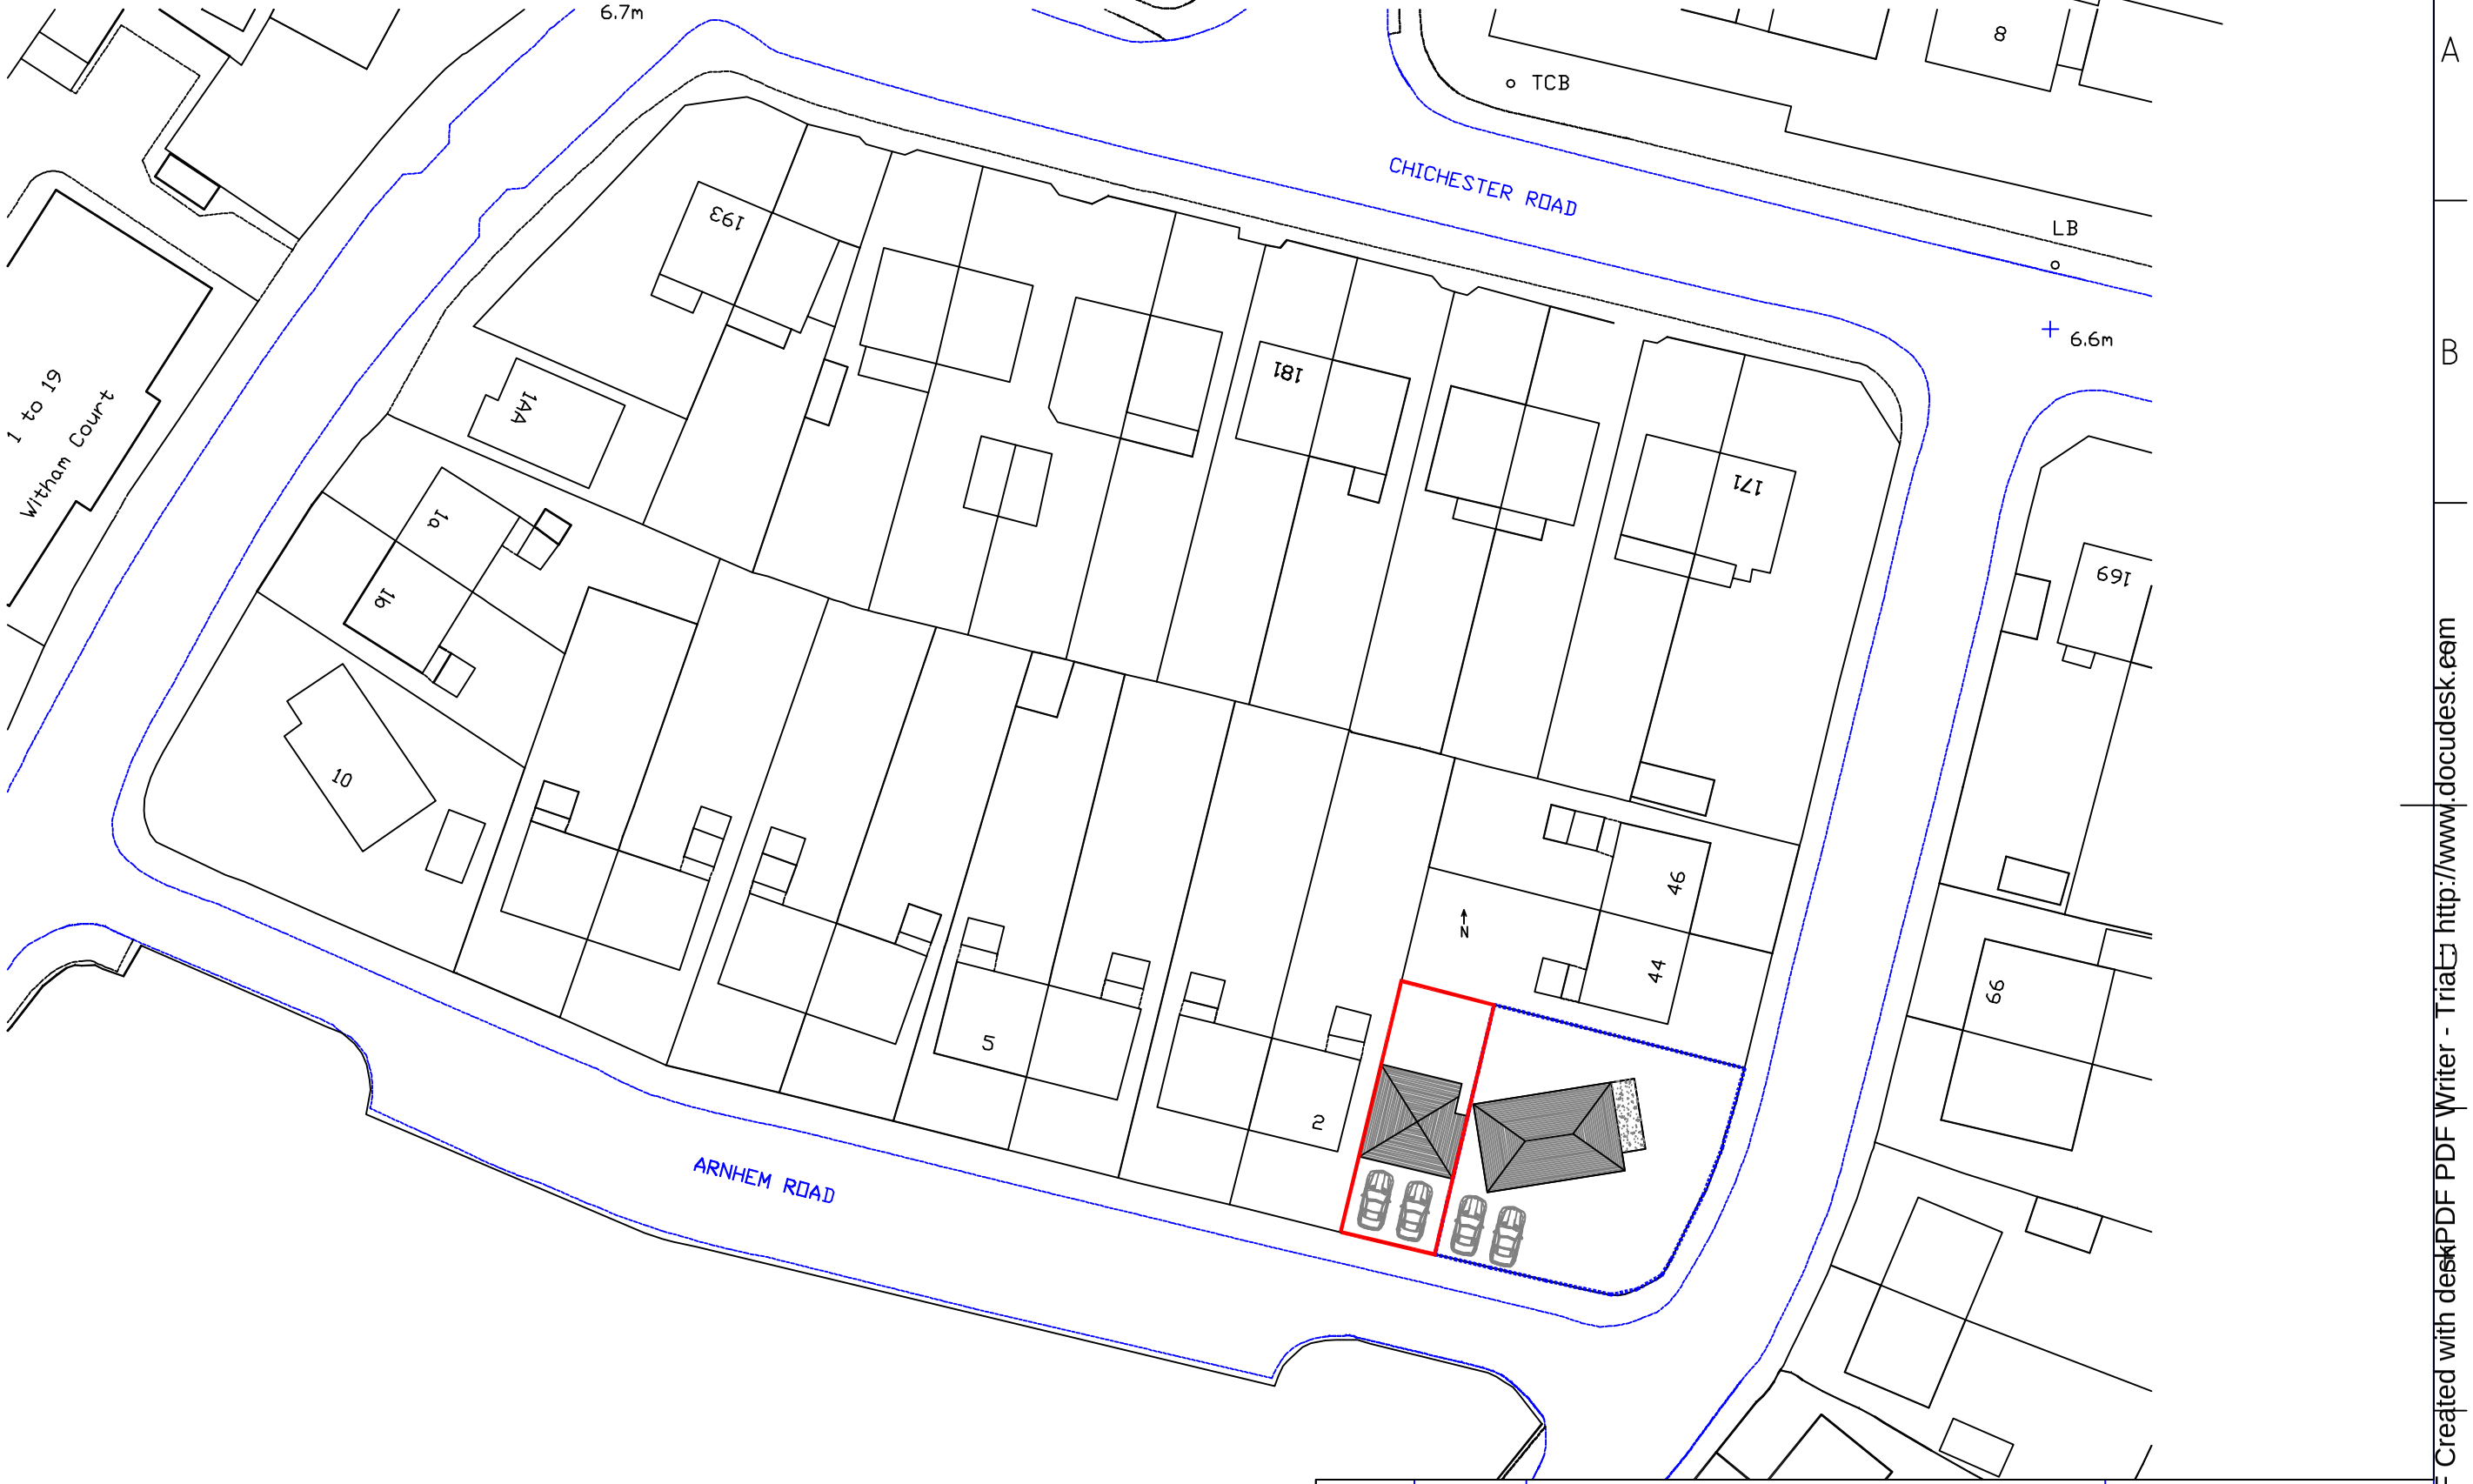


| Itemref | Quantity | Title/Name, designation, material, dimension etc | | Article No./Reference | |
|---|---|---|---|---|---|
| Designed by<br>jd | Checked by | Approved by - date | File name | Date<br>April 2013 | Scale<br>1:500 |

| 1 Arnhem Road | Proposed Dwelling | | |
|---|---|---|---|
| | 08 | Edition<br>0 | Sheet |

PDF Created with deskPDF PDF Writer - Trial: http://www.docudesk.com
ARUN DISTRICT COUNCIL BR/106/13