
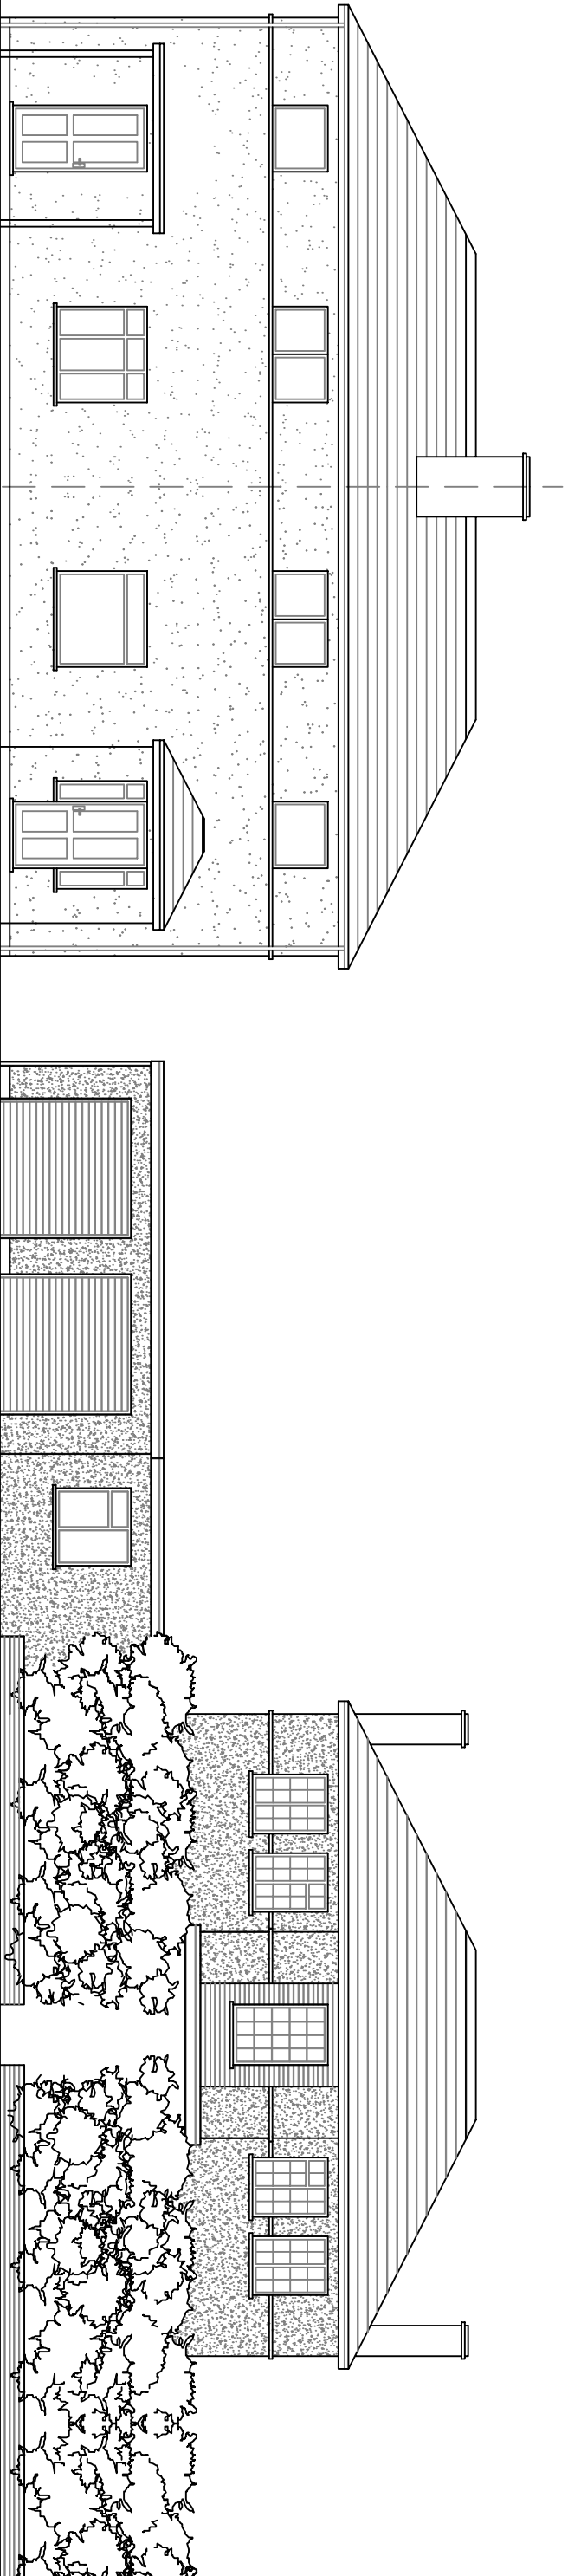


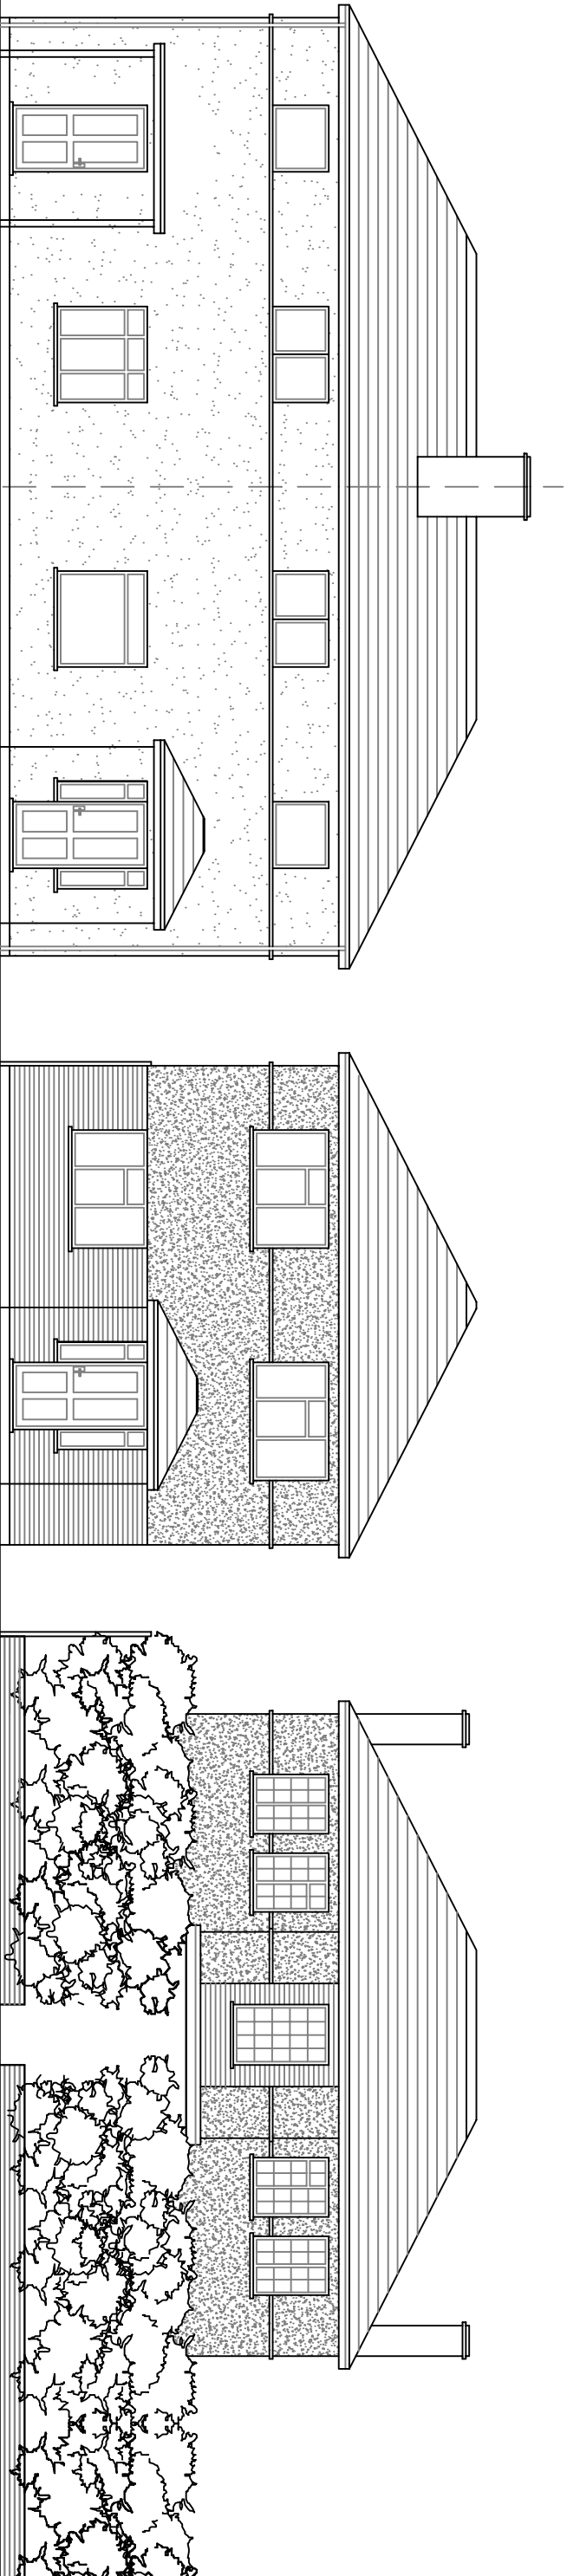

Itemref	Quantity	Title/Name, designation, material, dimension etc			Article No./Reference	
Designed by		Checked by	Approved by - date	File name	Date	Scale
jd					April 2013	1:100

1 Arnhem Road		Proposed Dwelling	
		10	Edition Sheet
		0	