


- NOTES:
1. Do not scale this drawing. Use figured dimensions only, except for Planning purposes.
 2. All dimensions must be checked on site by the contractor prior to commencement of work.
 3. All construction details are indicative and are to be checked and confirmed on site and any divergences are to be agreed with the Contract Administrator.

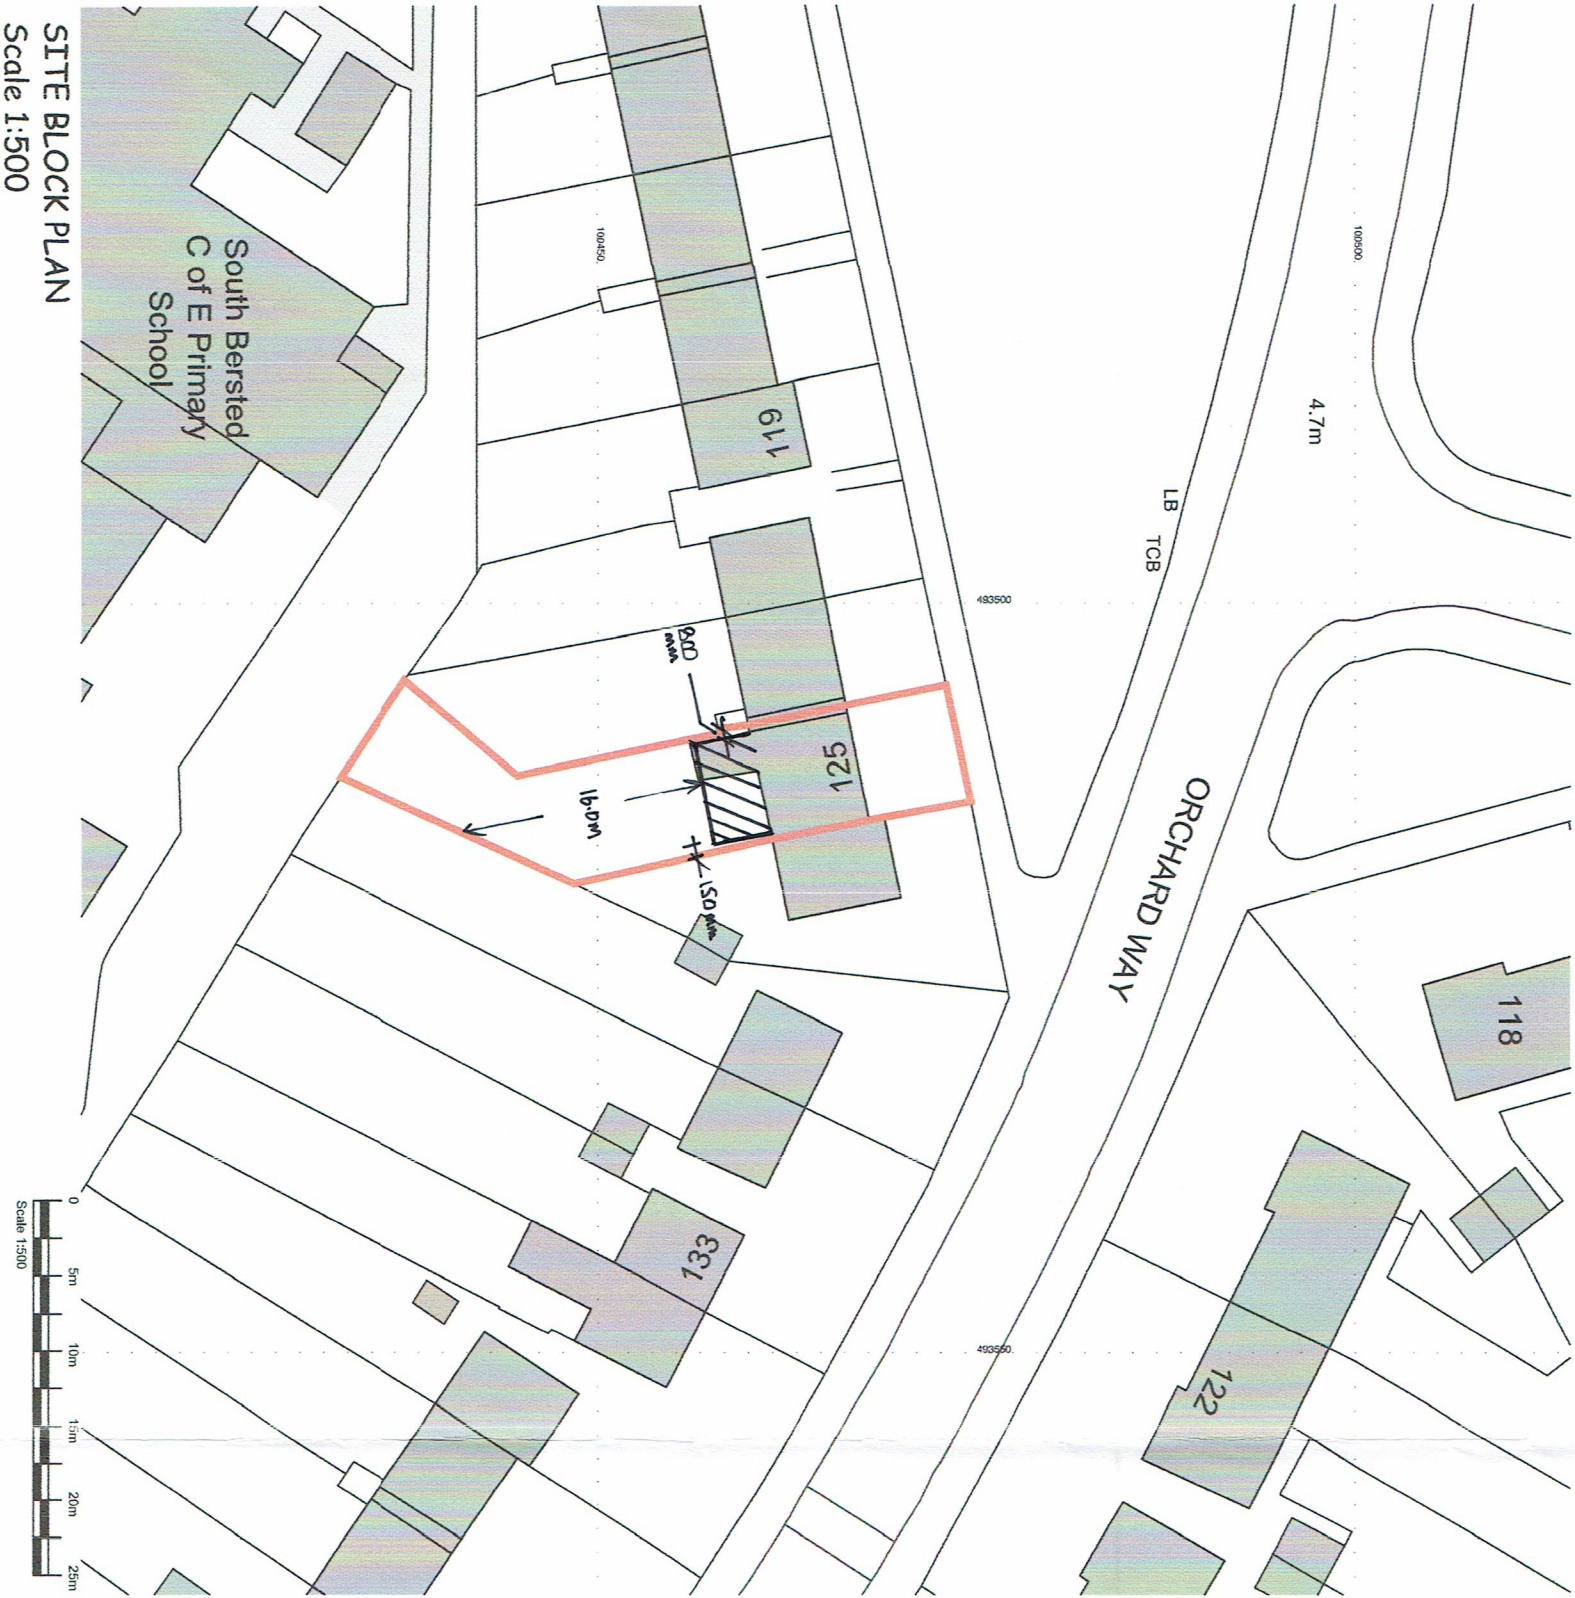

2 x 17' Dimensions shown

C.R. BARROW & ASSOCIATES LTD.
Structural & Architectural Technicians

Studio 1
Manor Nursery
Lagness Road
Chichester
West Sussex
PO20 1LJ

Tel: 01243 771158
Mobile: 07816 591480
E-Mail: chris.barrow@hotmail.co.uk

SITE LOCATION & BLOCK PLANS			
Scale	1:1250 - 1:500	Drawn By	ACB
Date	01/11/2016	Checked	CB
Drawing Number	1360 - 01A		

NORTH

Extension
125 Orchard Way, Bognor Regis, PO22 9JZ