


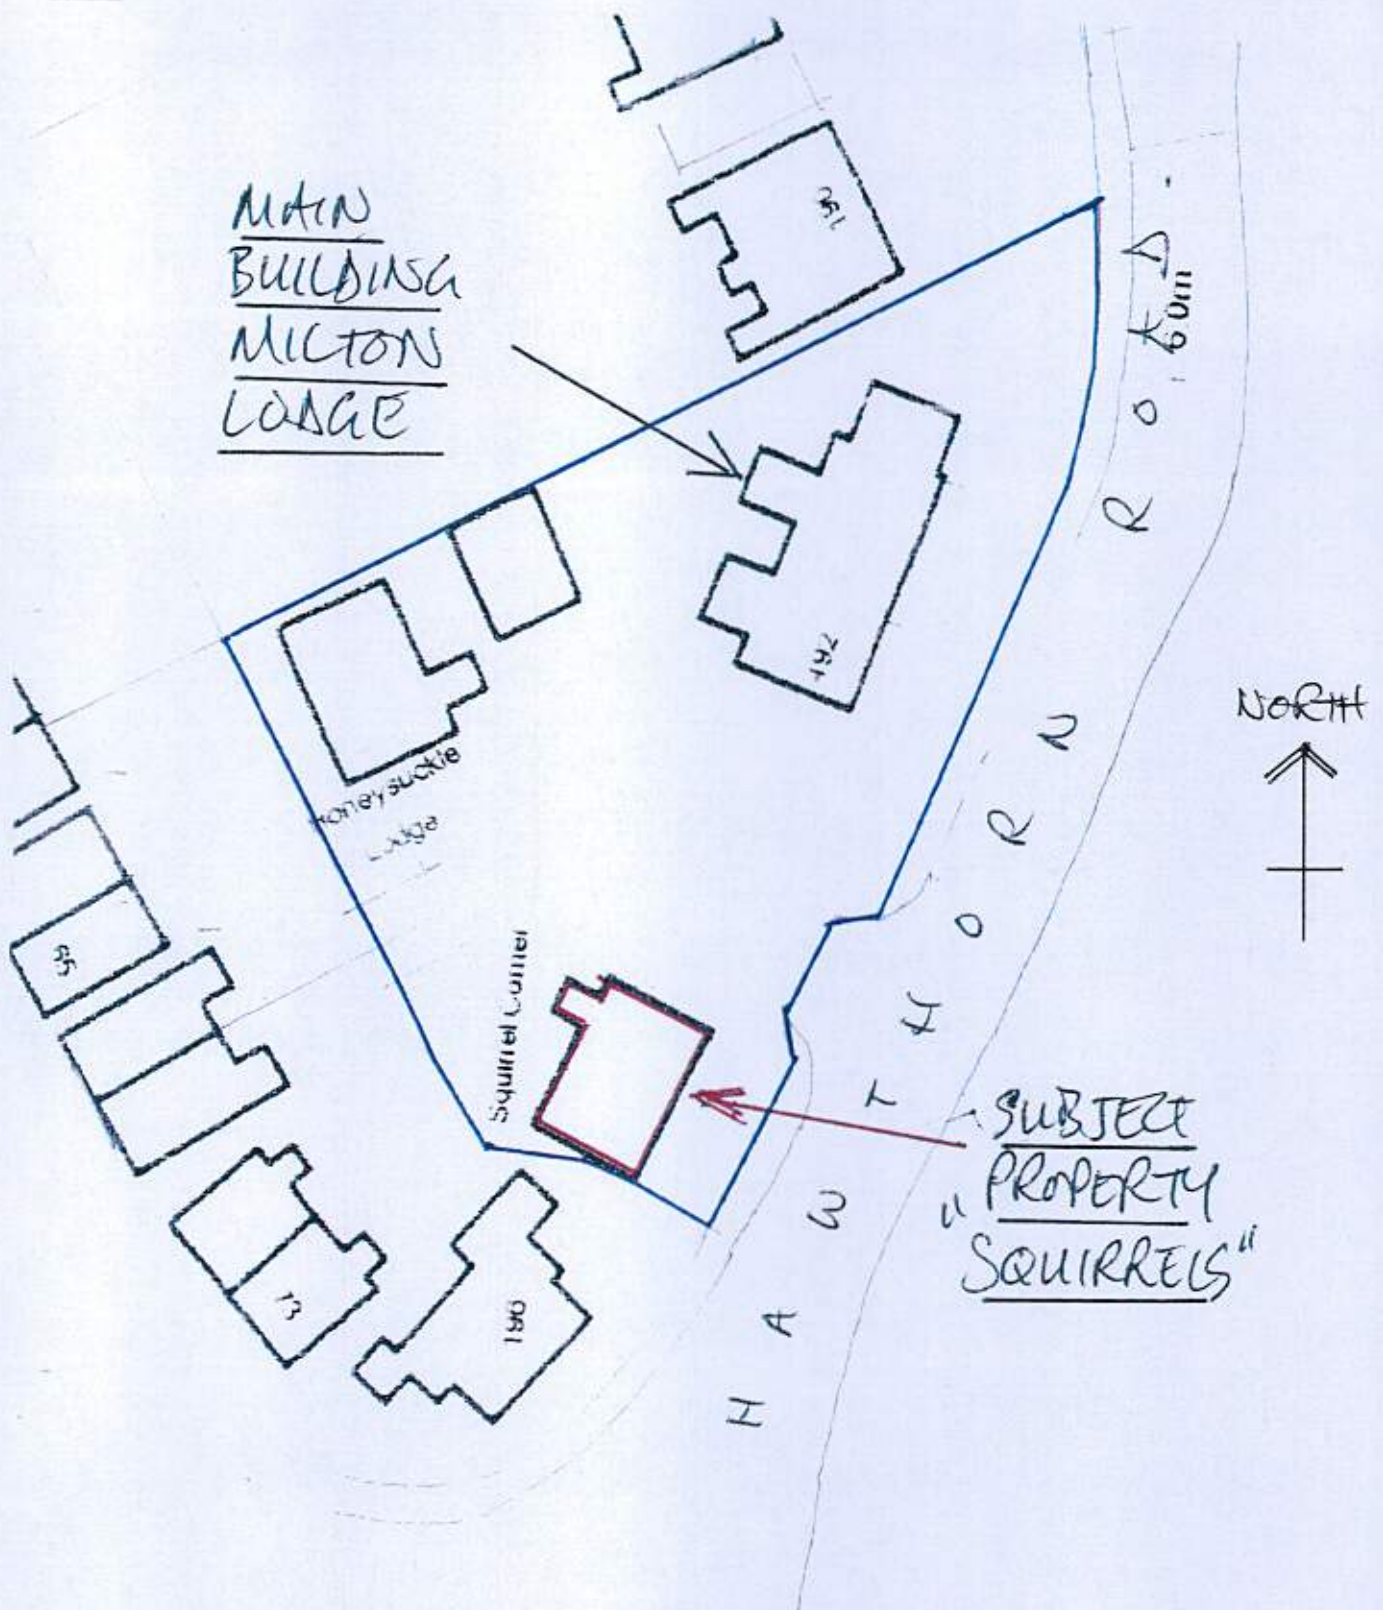

BLOCK PLAN 1:500 FOR
MILTON LODGE, HAWTHORN
ROAD BRIGHTON REGIS, MAR 2017.