


NOTES
WRITTEN DIMENSIONS TO BE TAKEN IN PREFERENCE TO SCALE, AND ARE TO BE CHECKED ON SITE PRIOR TO COMMENCING WORK.
THIS DRAWING IS FOR INFORMATION ONLY AND DOES NOT REPLACE ANY DOCUMENTS RELATING TO THIS PROJECT.
ANY DISCREPANCIES ARE TO BE REFERRED IMMEDIATELY TO THE PROJECT DESIGNER.
THIS DRAWING IS COPYRIGHT, AND SHOULD NOT BE USED OR REPRODUCED WITHOUT PERMISSION.
IT IS THE CONTRACTOR'S RESPONSIBILITY TO ENSURE COMPLIANCE WITH THE BUILDING REGULATIONS.

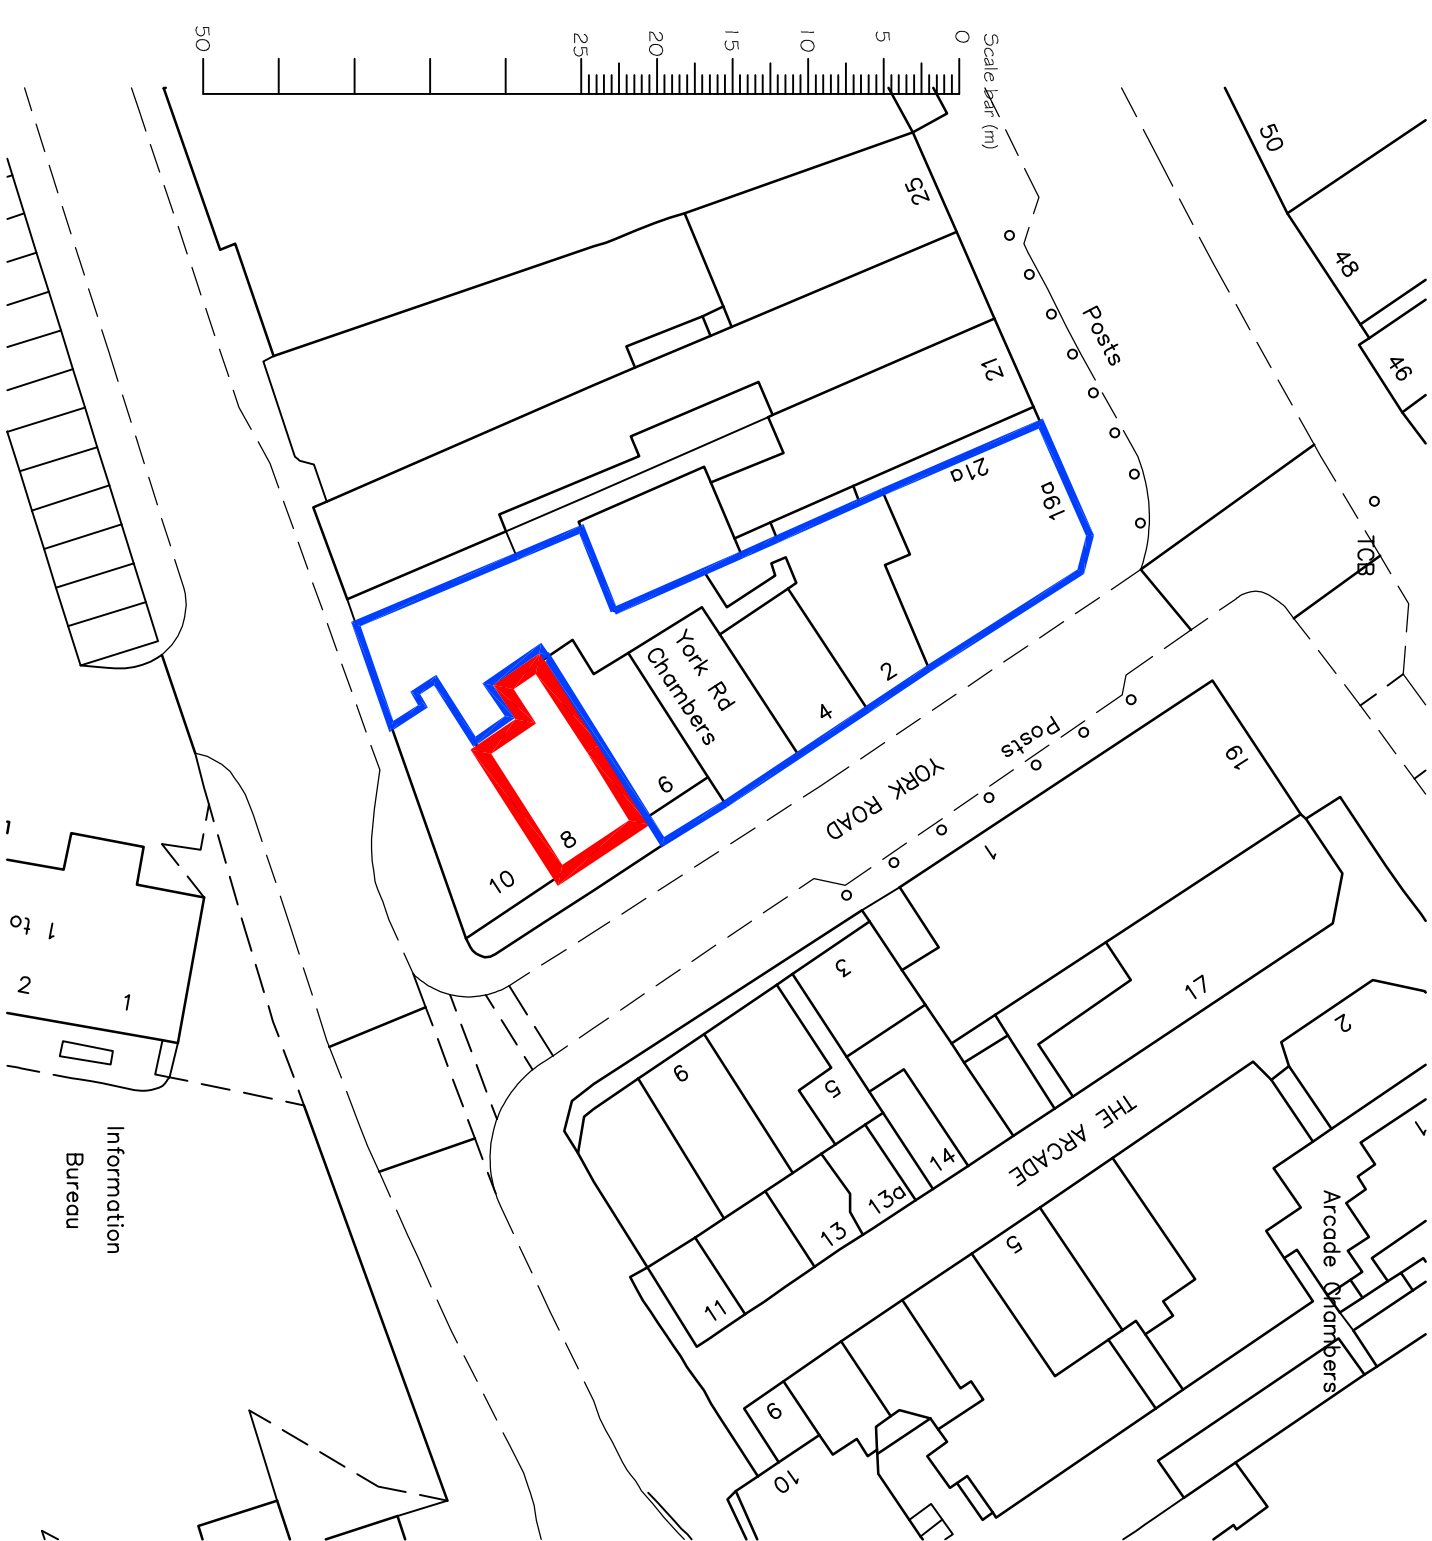

BLOCK PLAN 1 : 500



SITE LOCATION PLAN 1 : 1 2 5 0

REV	DESCRIPTION	DATE
1	PROJECT THIRD FLOOR 8 YORK ROAD BOGNOR REGIS WEST SUSSEX	

DRAWING TITLE
SITE LOCATION AND BLOCK PLANS

CLIENT
FALCON SOLAR LTD

SCALE	DRAWN BY	DATE
1:1250 / 1:500 @A3	FLB	APR 18

DWG NO	REV.
679/02	

Unit 3b Woodhorn Business Centre
Woodhorn Lane
Oving Chichester
West Sussex PO20 2BX
Tel 01243 774764
www.sloaneandbrown.co.uk

