



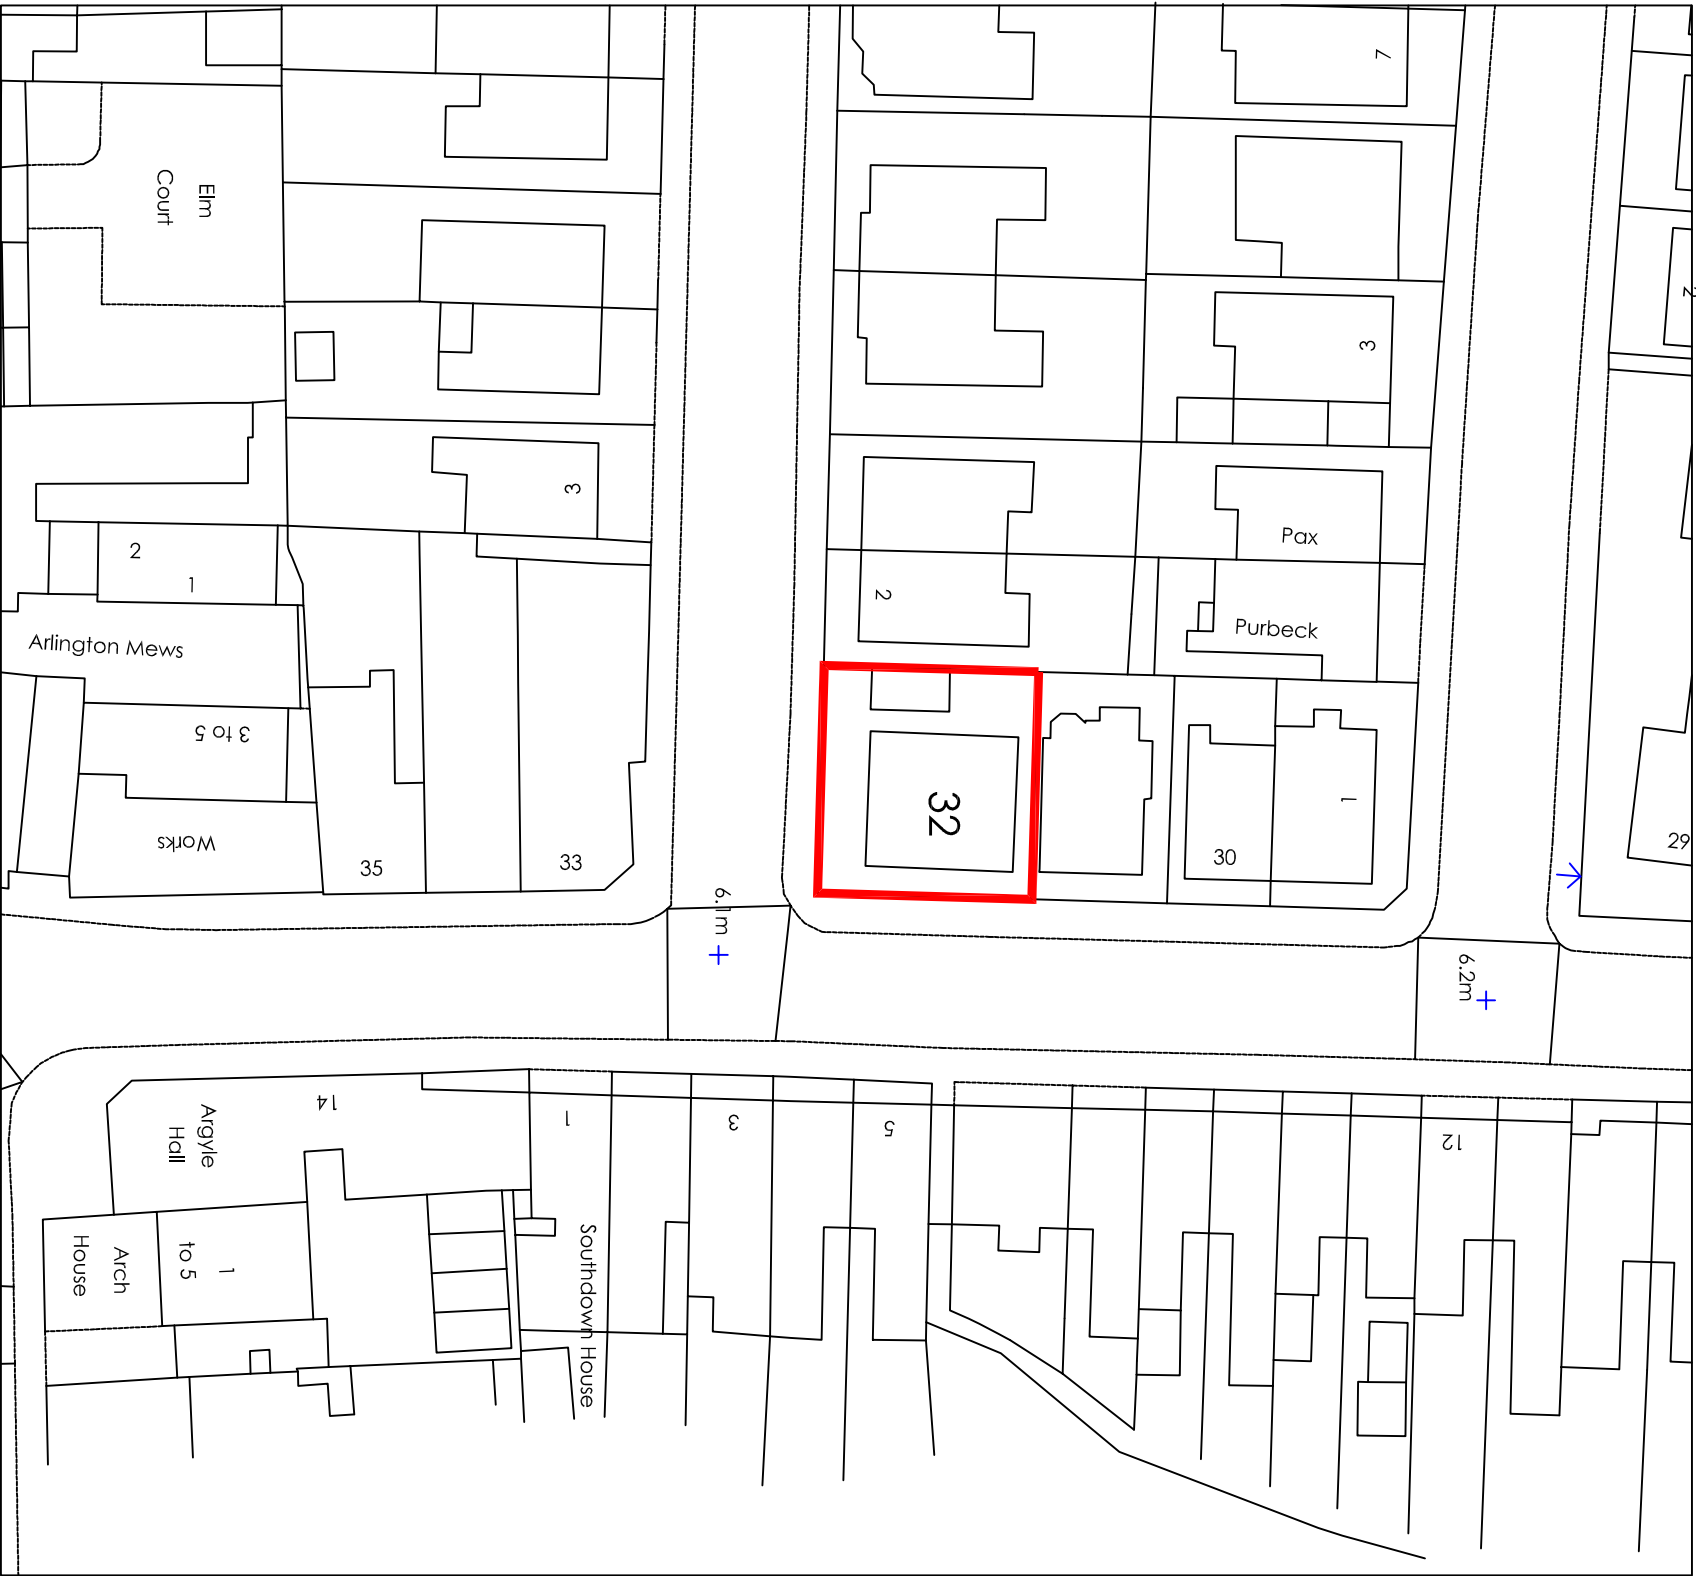

Scale: 1:500

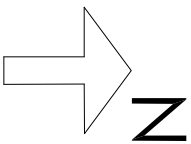

Scale: 1:1250



DRAWING	NUMBER
As Existing	201903.Exg 01
Block Plan / Location Plan	REVISION
PROJECT	SCALE
Change of Use, 32 Argyle Road	1:500 and 1:1250
West Sussex PO21 1EA	DATE
	March 2019

CLIENT

Mr and Mrs Thirukkumar

Benjamin Favier Architects

23 Twitten Way Worthing BN14 7JU T. 01903 209635 M. 07946 380099

