
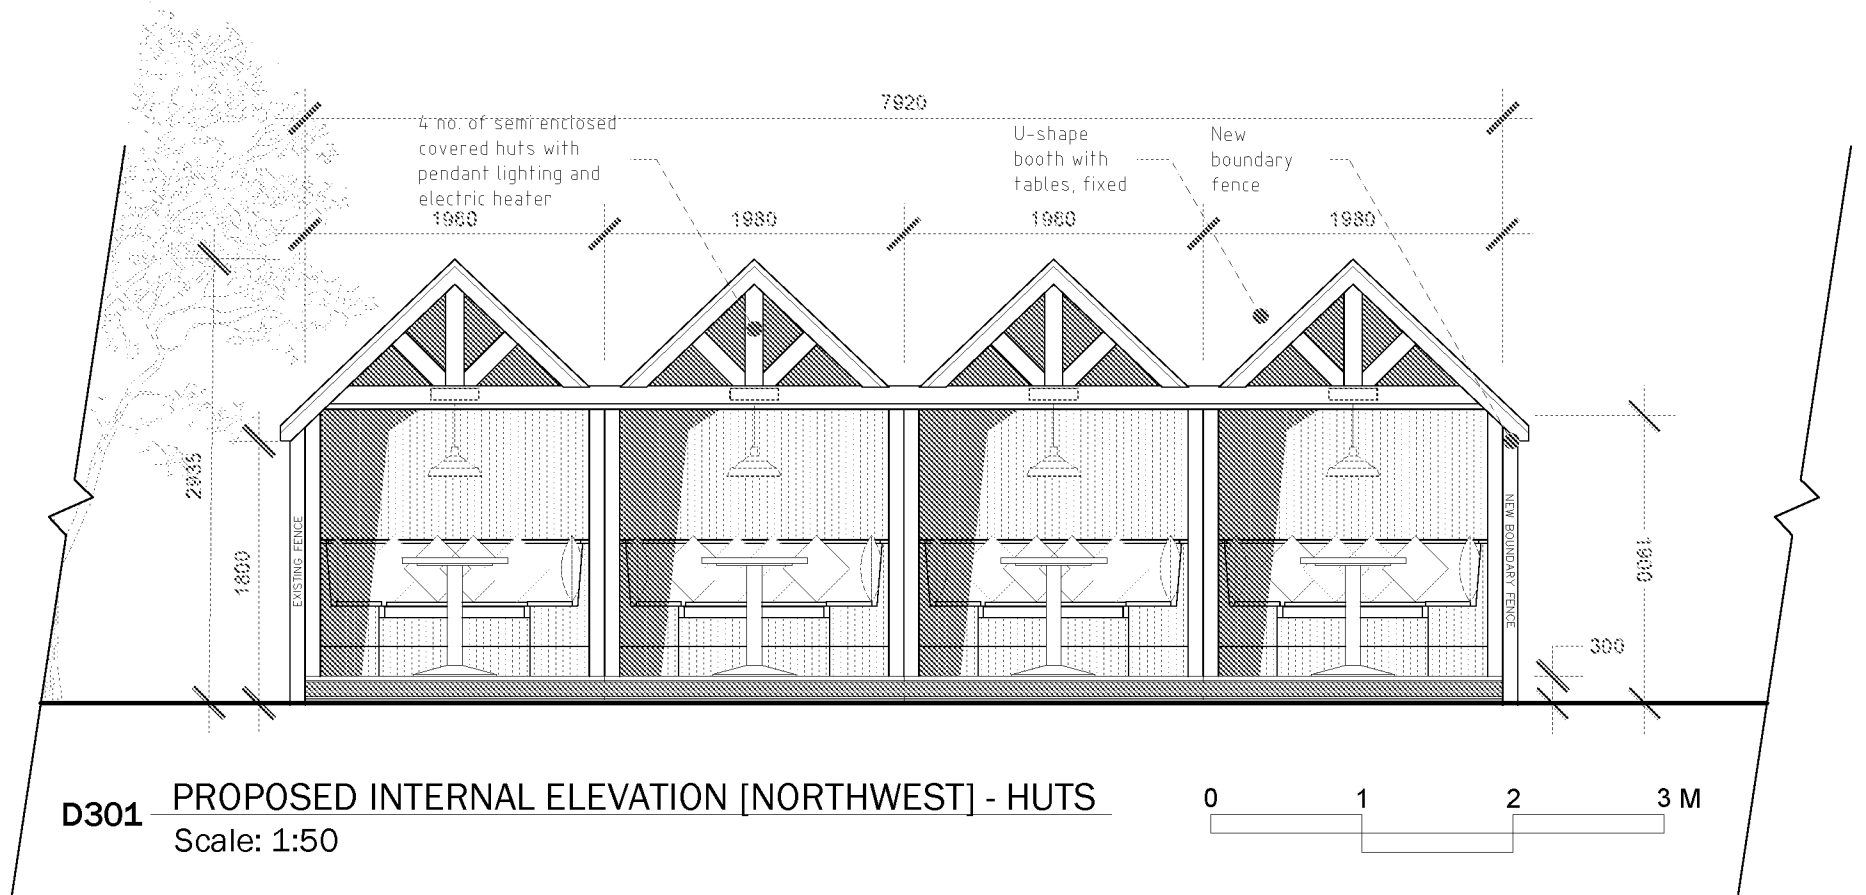


- NOTES:
1. DO NOT SCALE FROM THIS DRAWING
 2. THESE DRAWINGS ARE FOR PLANNING PURPOSES ONLY
 3. ALL DRAWINGS SHOULD BE CHECKED BY A CONTRACTOR OR RIBA QUALIFIED ARCHITECT BEFORE CONSTRUCTION BEGINS

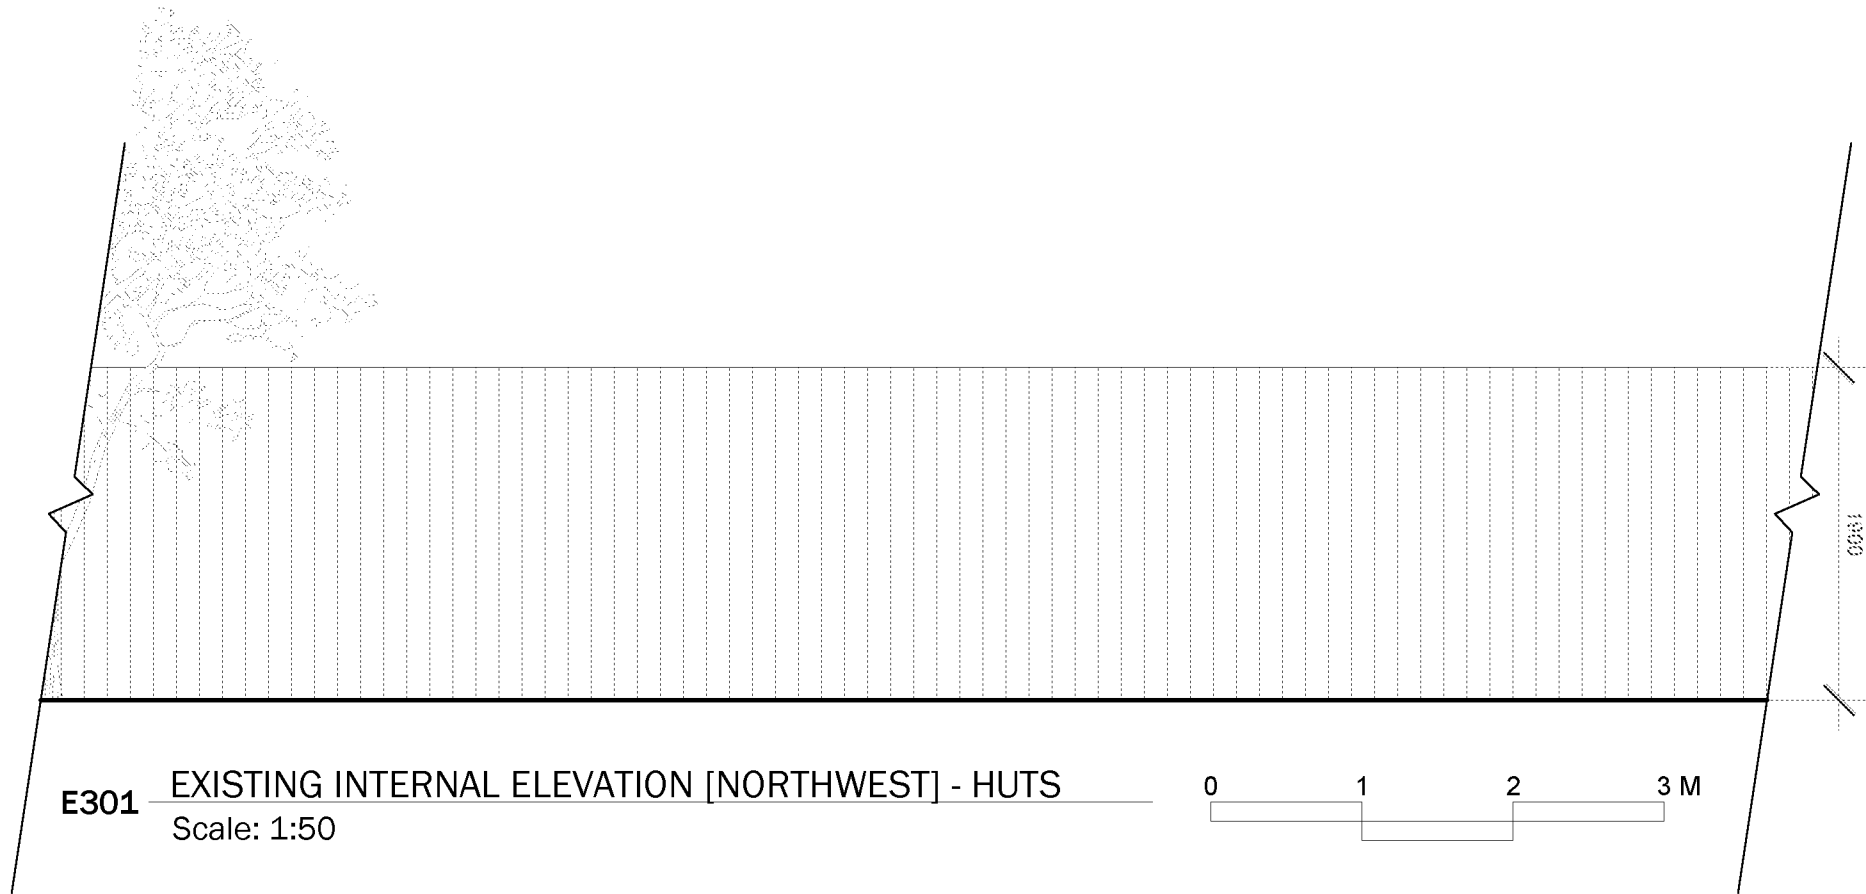

BY	DATE	DESCRIPTION	REV
barnaby.newton			
ARCHITECTURAL CONSULTANTS			
DRAWN			
Mr N. Marshall			
PROJECT			
The William Hardwick, 12 High Street Bognor Regis, PO21 1SR			
DRAWING TITLE			
Existing and Proposed Internal Elevation - North-West			
DRAWING			
PLANNING INFORMATION			
SCALE		DATE	
1:50 @ A3		15.04.2020	
DRAWN BY		DRAWING NUMBER	
BN		E301/D301	
		REVISIONS	