



- NOTES:
1. DO NOT SCALE FROM THIS DRAWING
 2. THESE DRAWINGS ARE FOR PLANNING PURPOSES ONLY
 3. ALL DRAWINGS SHOULD BE CHECKED BY A CONTRACTOR OR RIBA QUALIFIED ARCHITECT BEFORE CONSTRUCTION BEGINS

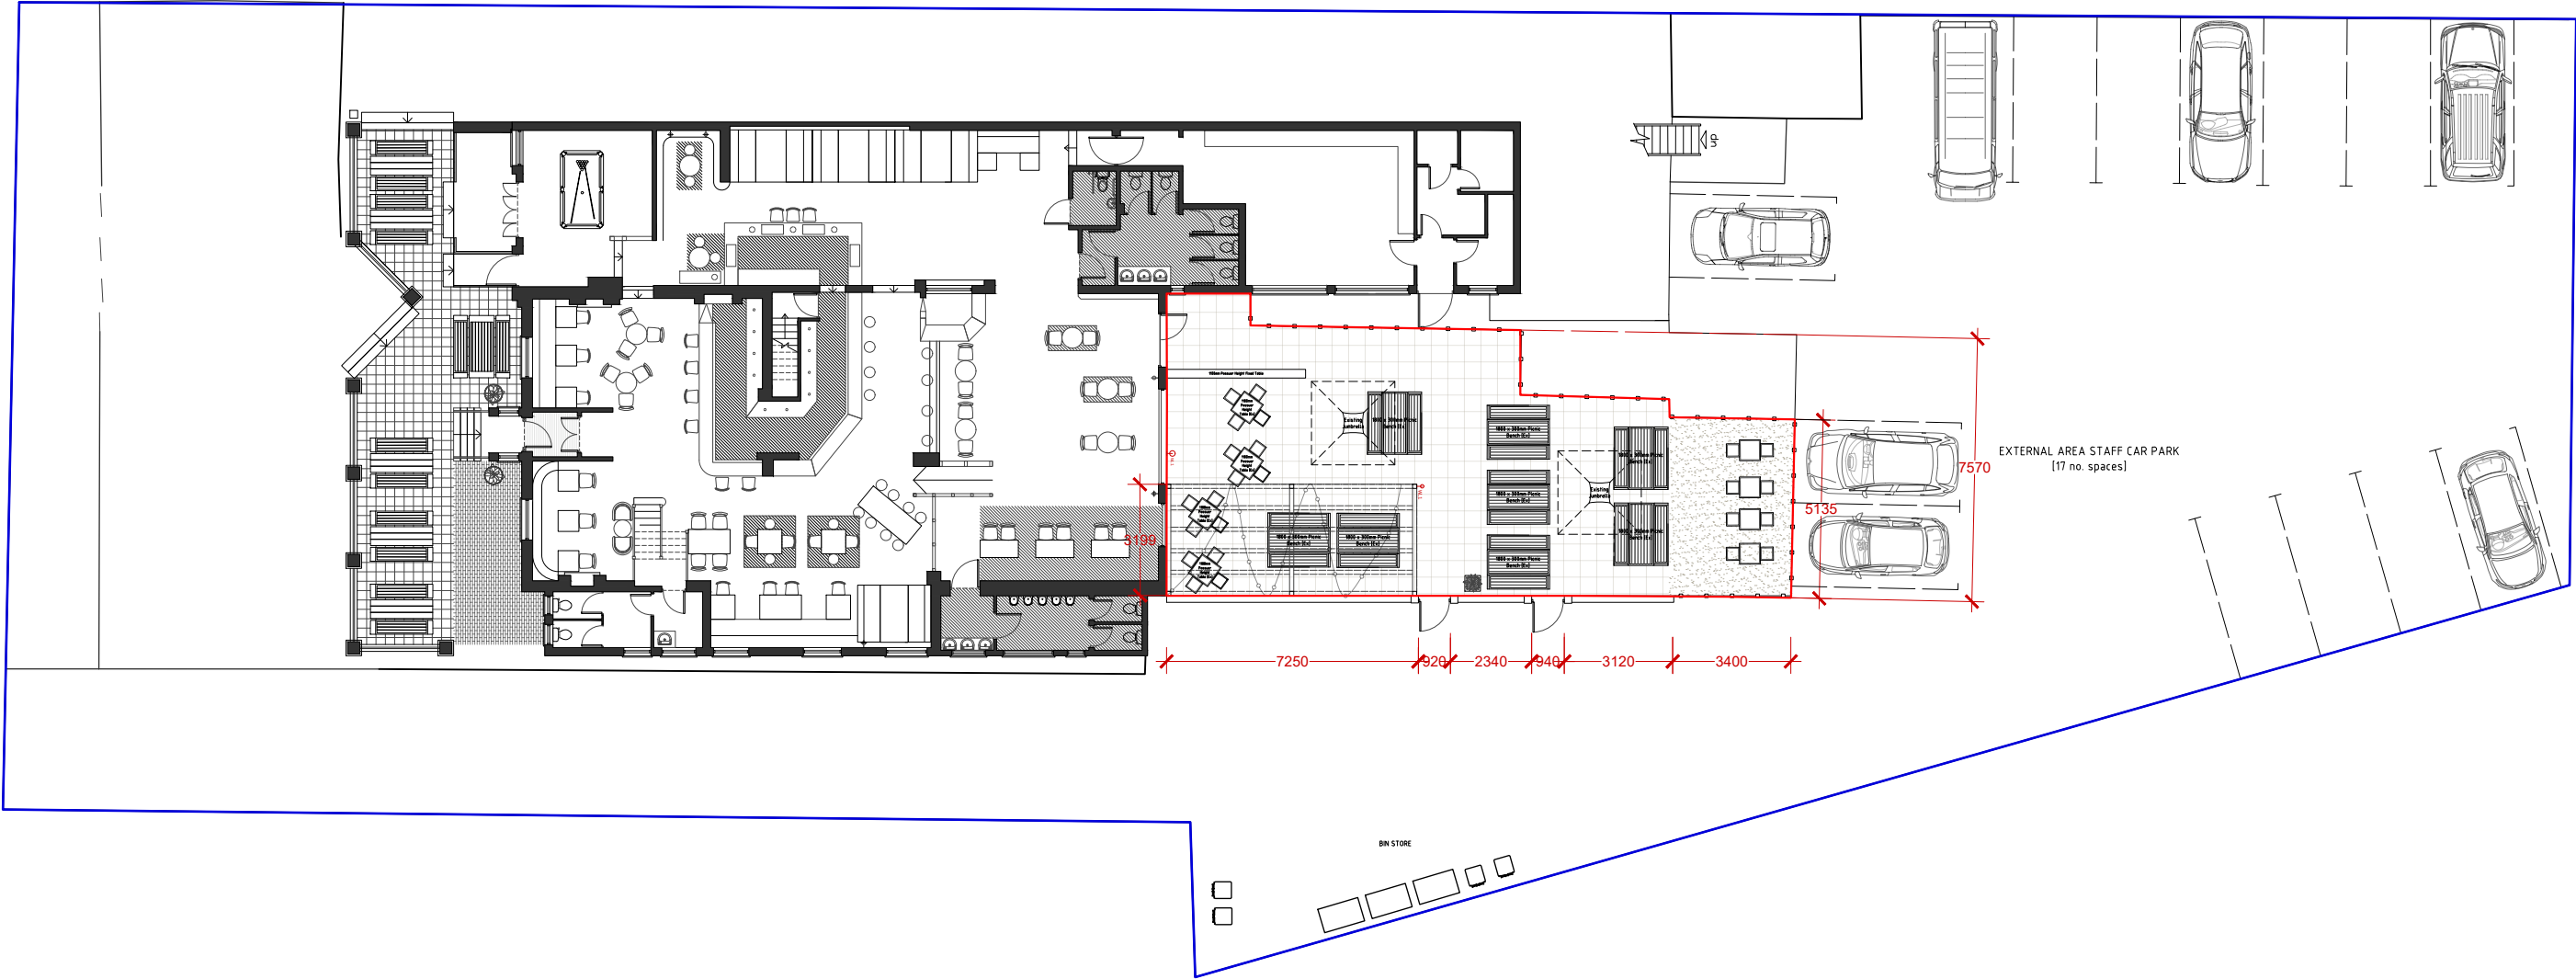

E002 EXISTING GENERAL ARRANGEMENT PLAN
Scale: 1:200

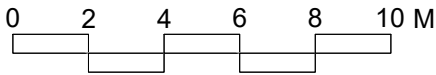

BY	DATE	DESCRIPTION	REV
barnaby.newton			
ARCHITECTURAL DESIGN			
CLINTON ROAD, LONDON, E14 3AB			
CLIENT:			
Mr N. Marshall			
PROJECT:			
The William Hardwicke, 12 High Street Bognor Regis, PO21 1SR			
DRAWING TITLE:			
Existing GA Plan - External Area			
STATUS:			
PLANNING INFORMATION			
SCALE:		DATE:	
1:200 @ A3		20.04.2020	
DRAWN BY:		REVISION:	
BN		E002	