


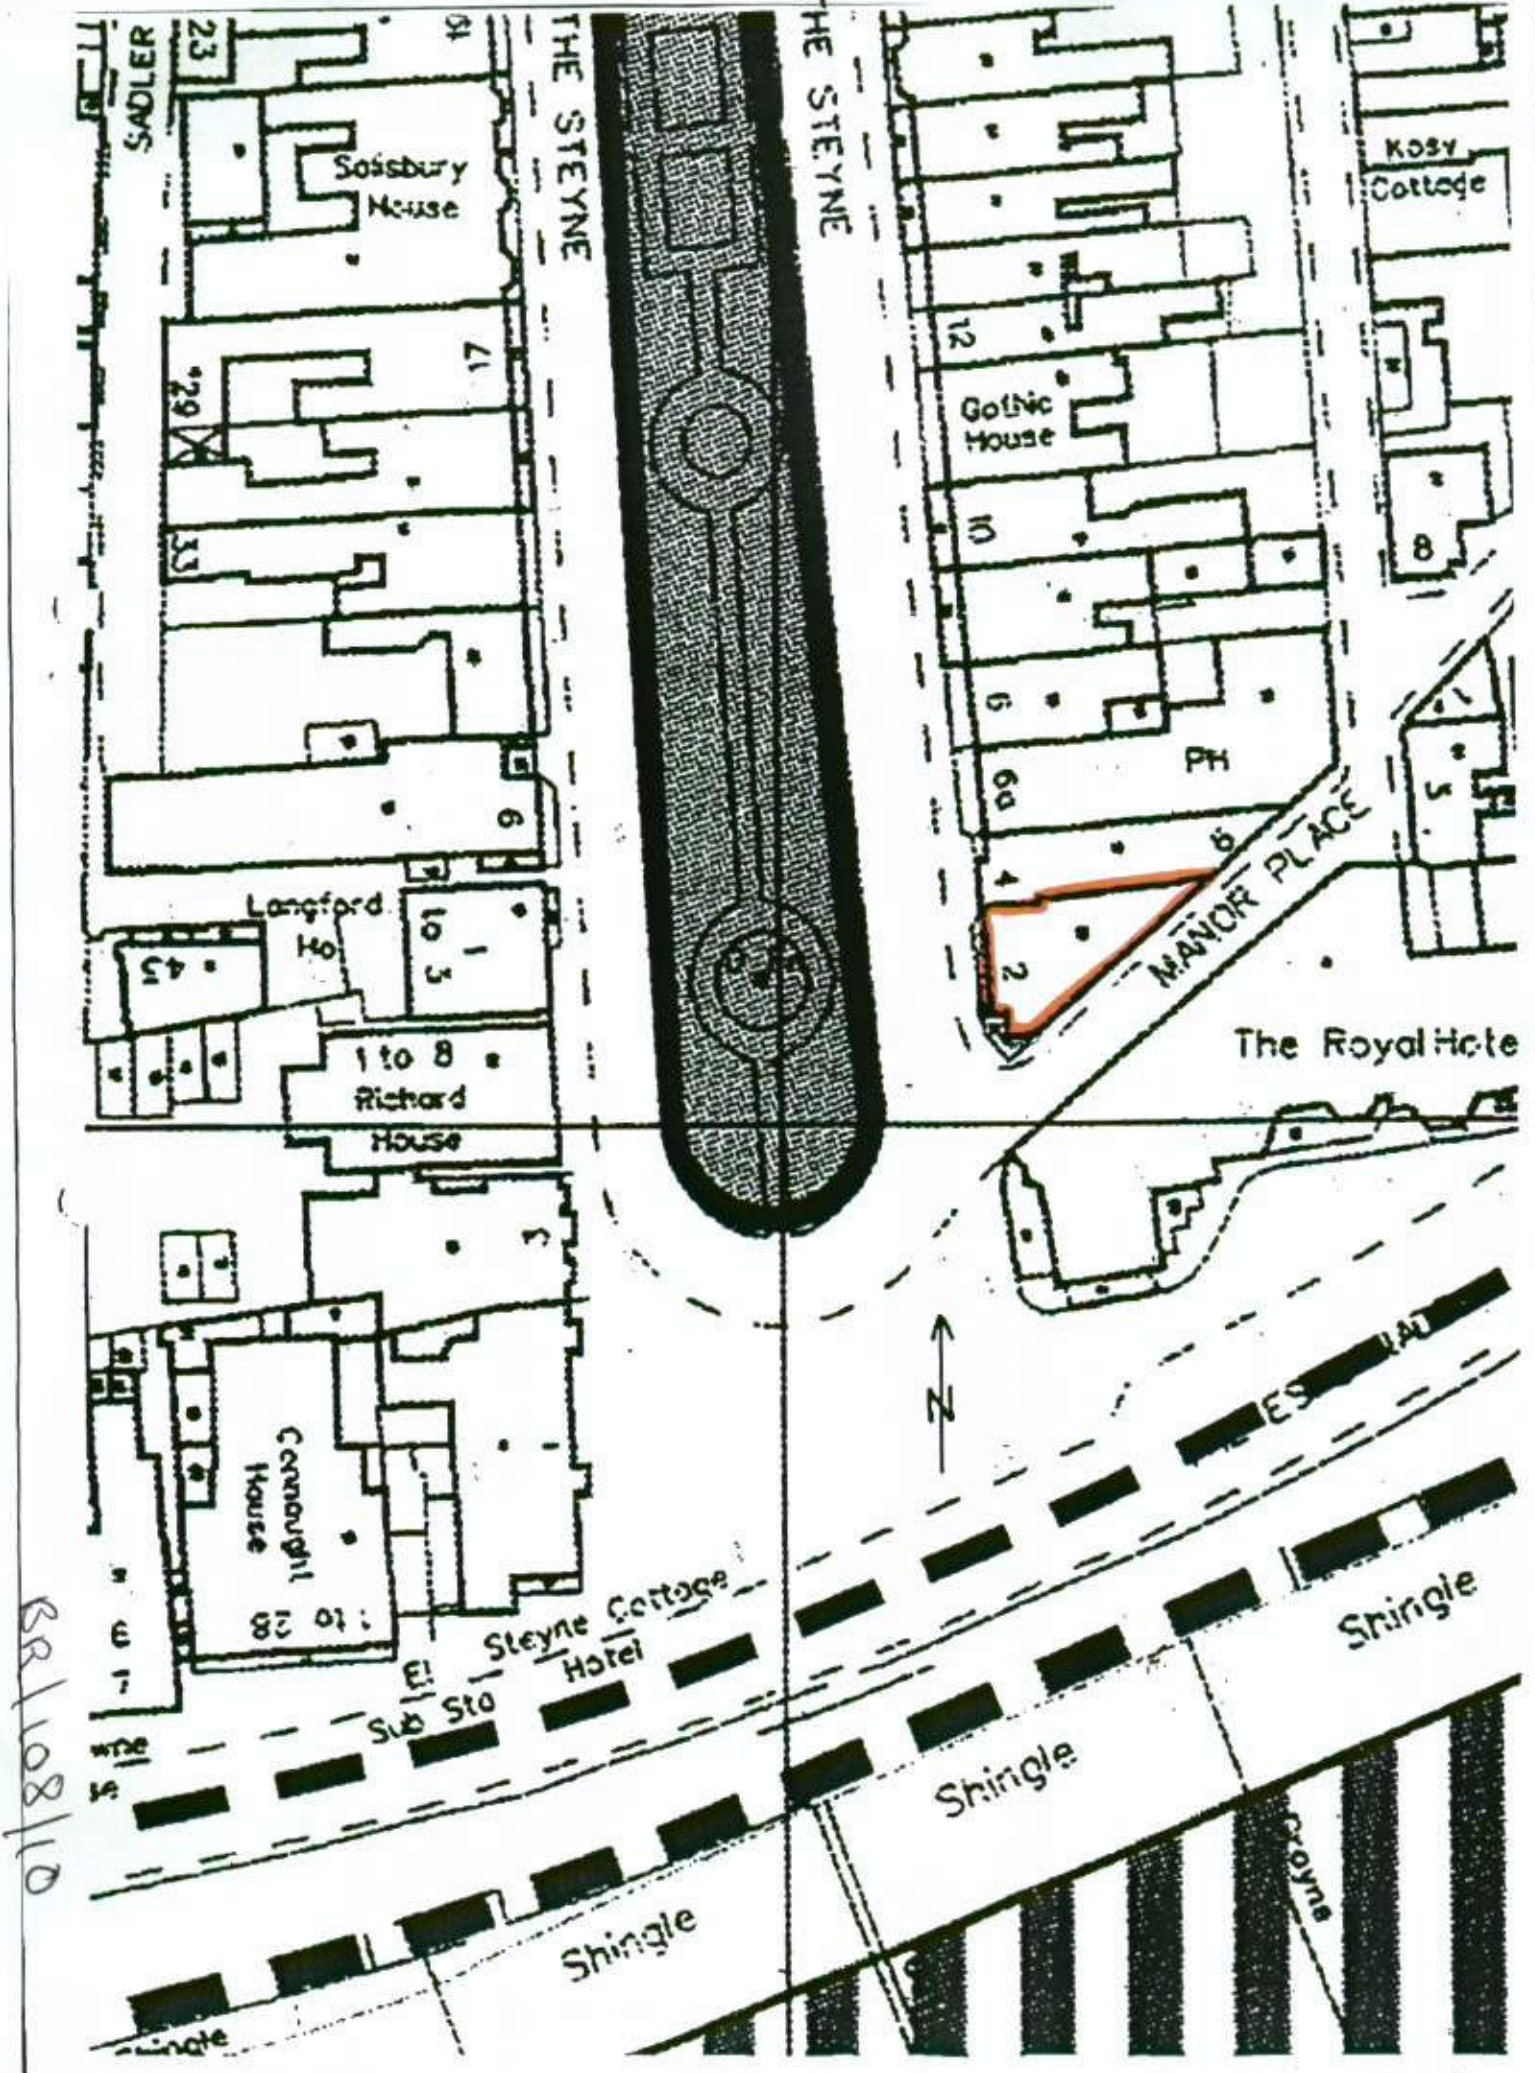

LOCATION PLAN
1:500

BR/108/10