




east
1:100


NO ALTERATIONS TO EXISTING
NORTH AND WEST ELEVATIONS

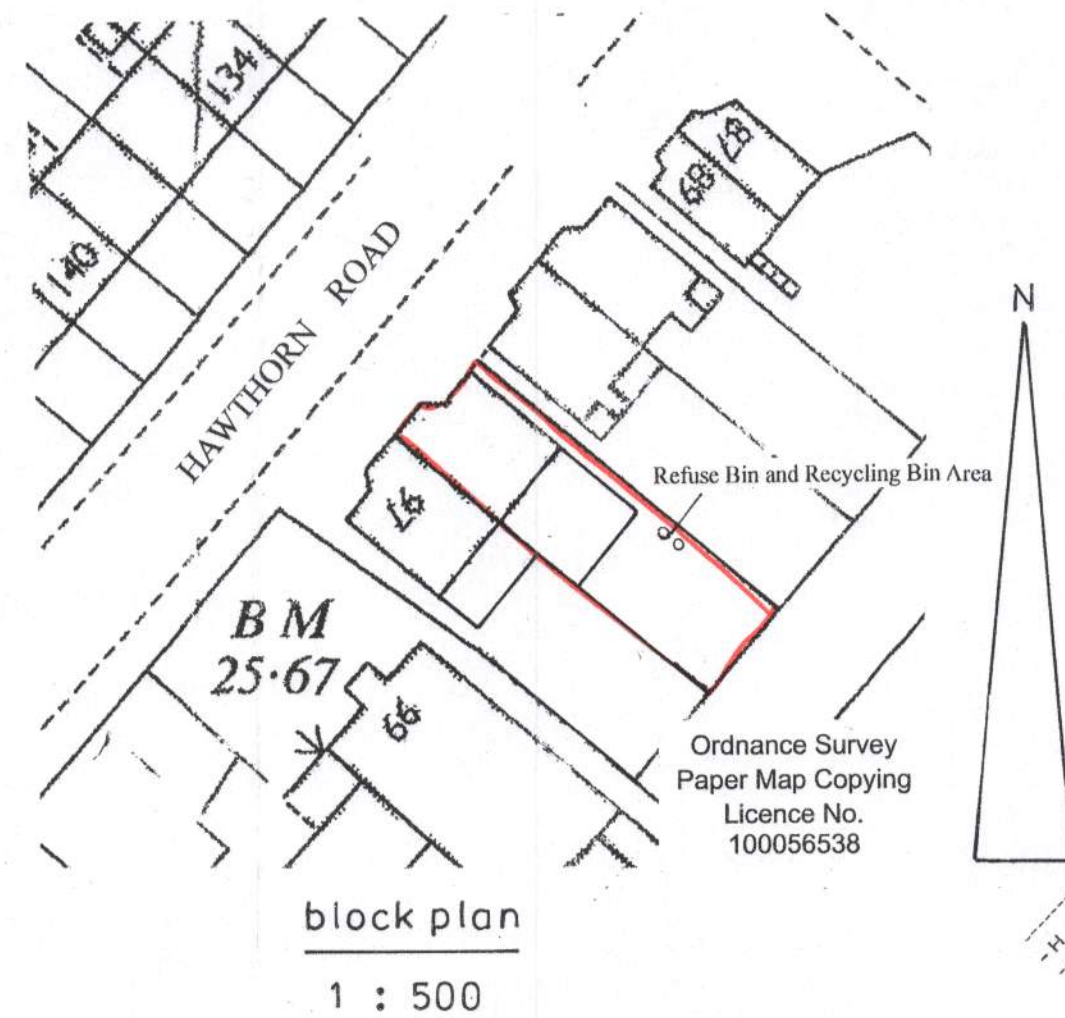

block plan
1:500



location plan
1:1250

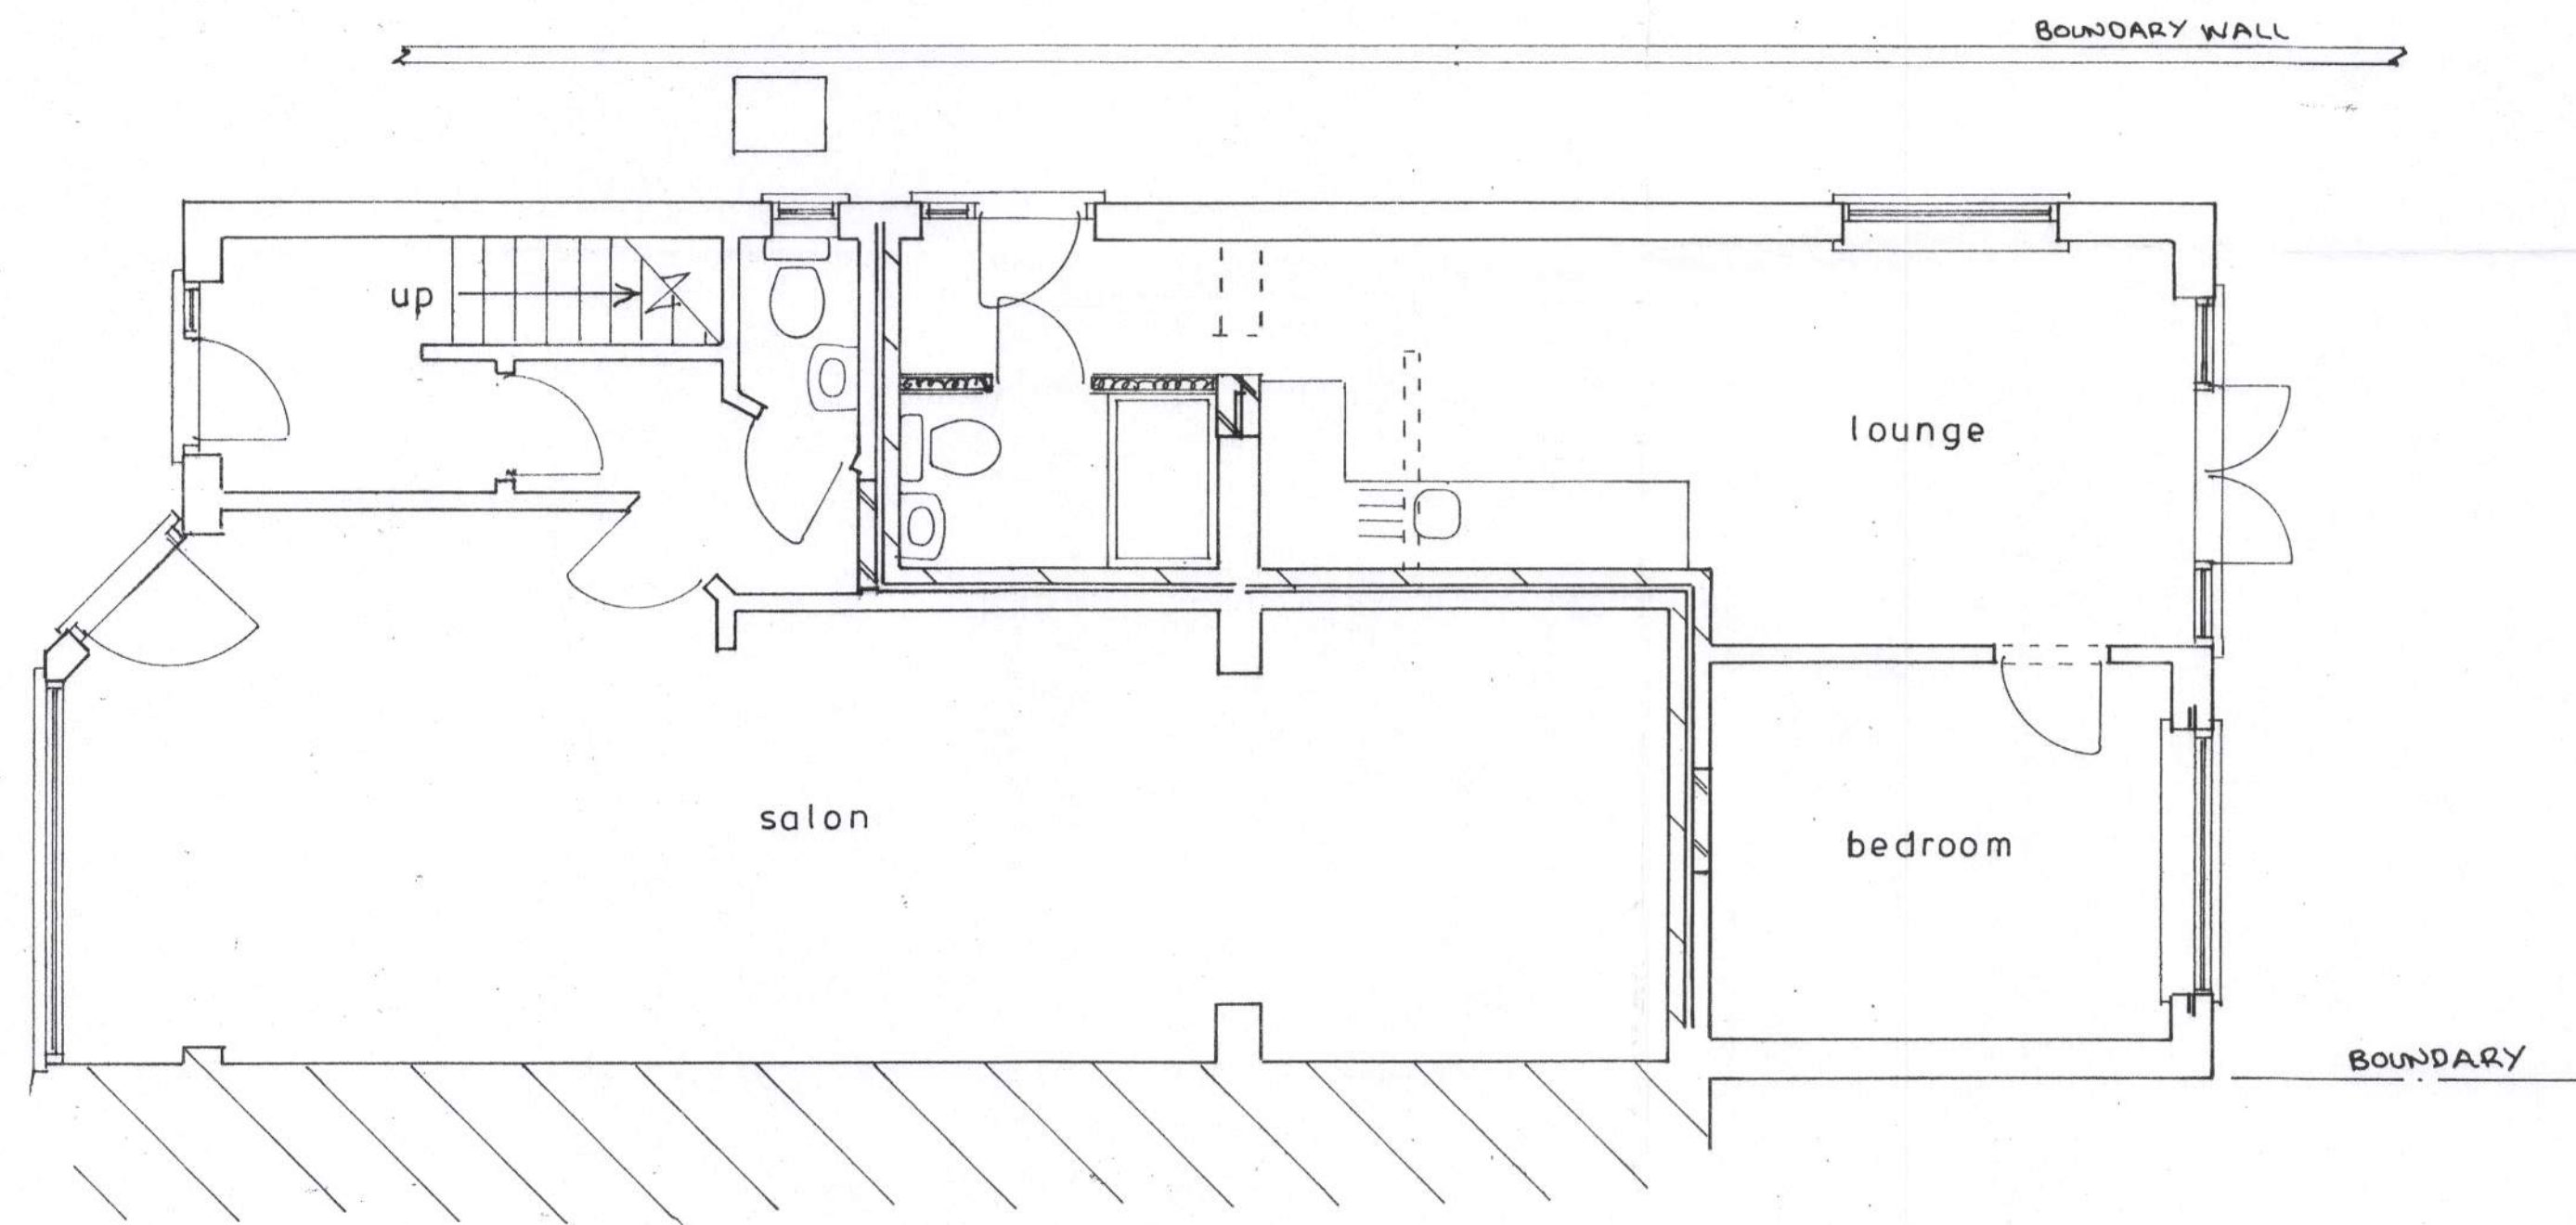

Plan
1:50

Proposed

PROPOSED PART CONVERSION OF SHOP TO FORM ONE BEDROOM FLAT AT 95, HAWTHORN ROAD,
BOGNOR REGIS FOR MRS. D. GLAVES.

sheet 1 of 2

Bryan Butcher
Rainbow Cottage
Nyetimber Lane
Bognor Regis PO21 3JX
01243 266871
07973 233442
bryan.butcher@btinternet.com
www.bryanbutcher.com