




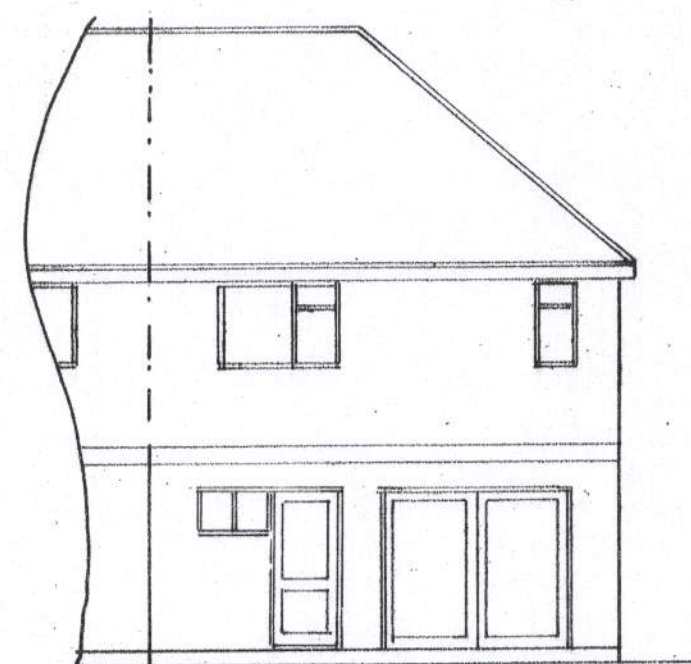

east
1 : 100

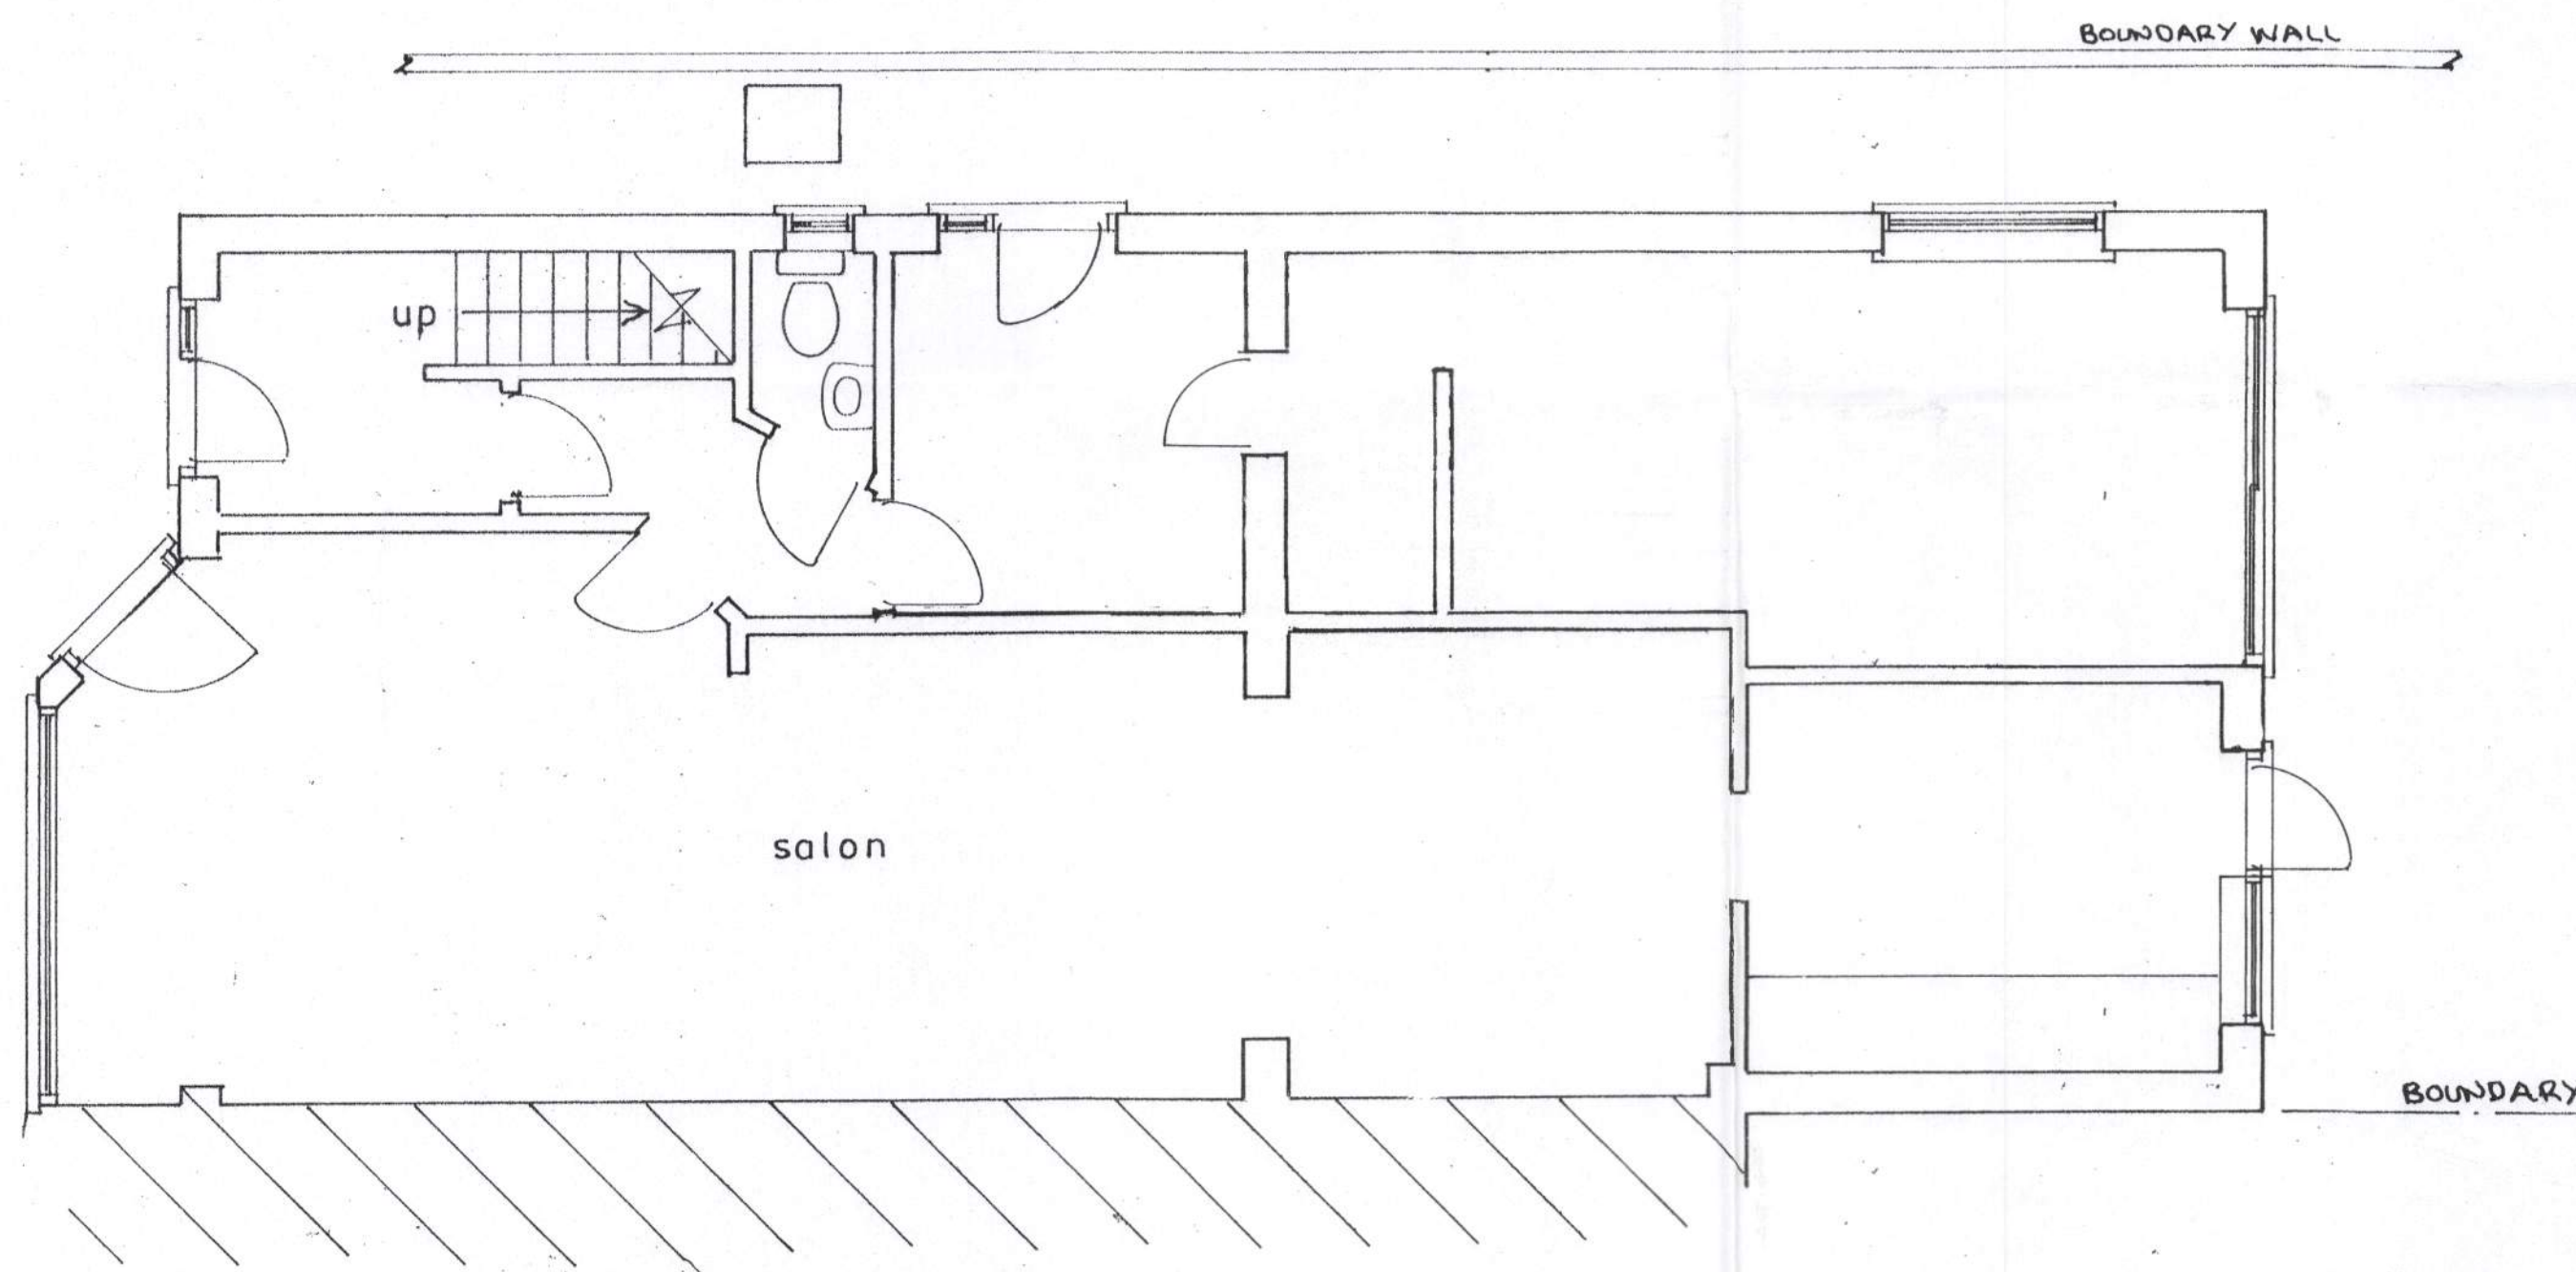

Plan
1 : 50

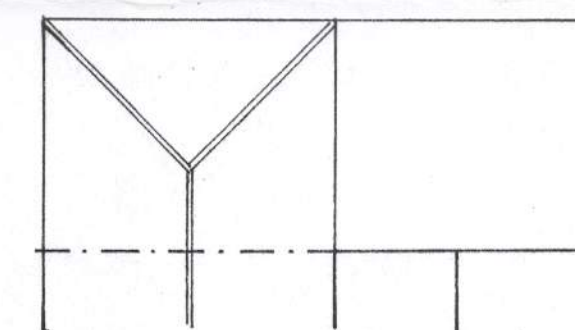

proposed & existing roof plan
1 : 200

Existing

PROPOSED PART CONVERSION OF SHOP TO FORM ONE BEDROOM FLAT AT 95, HAWTHORN ROAD,
BOGNOR REGIS FOR MRS. D. GLAVES.

sheet 2 of 2

Bryan Butcher
Rainbow Cottage
Nyetimber Lane
Bognor Regis PO21 3JX
01243 266871
07973 233442
bryan.butcher@btinternet.com
www.bryanbutcher.com