




Street Scene

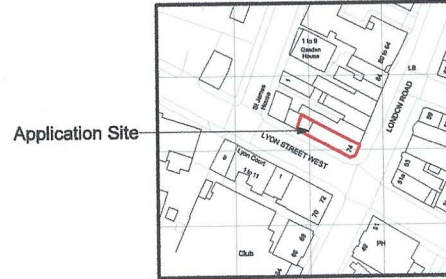

Location Plan
Scale 1 : 1250




Block Plan
Scale 1 : 500

Existing Accommodation Schedule

Floor Areas	GIA	GEA
Ground floor	120	
First floor	100	
Total	220	
Parking	0	Spaces
Cycles	0	
Site Area	110	
All areas in sq m		

Proposed Accommodation Schedule

Floor Areas	GIA	GEA
Ground floor	120	
First floor	120	
Second floor	120	
Total	360	
Parking	0	Spaces
Cycles	2	
Site Area	110	
All areas in sq m		

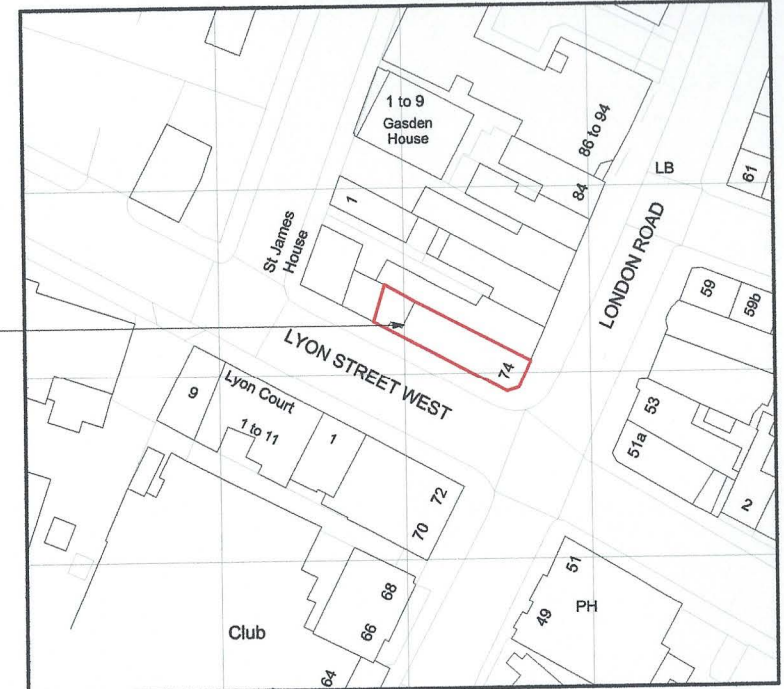

0 10 20
metres

Handwritten signature: R.A. v. salt

IVON BLUMER ARCHITECTS LTD

PROJECT Londen Road
TITLE Site and Location Plans
SCALE As Noted
DATE 11/05/20
DRG NO IBA/532/01
REVISIONS

The Studio • 41 West Drive • Alderley Edge • Warrington • POST 91E
www.ivonblumerarchitects.com • ivon@ivonblumerarchitects.com

Tel • 01945 562957
© Ivon Blumer Architects 2017

