

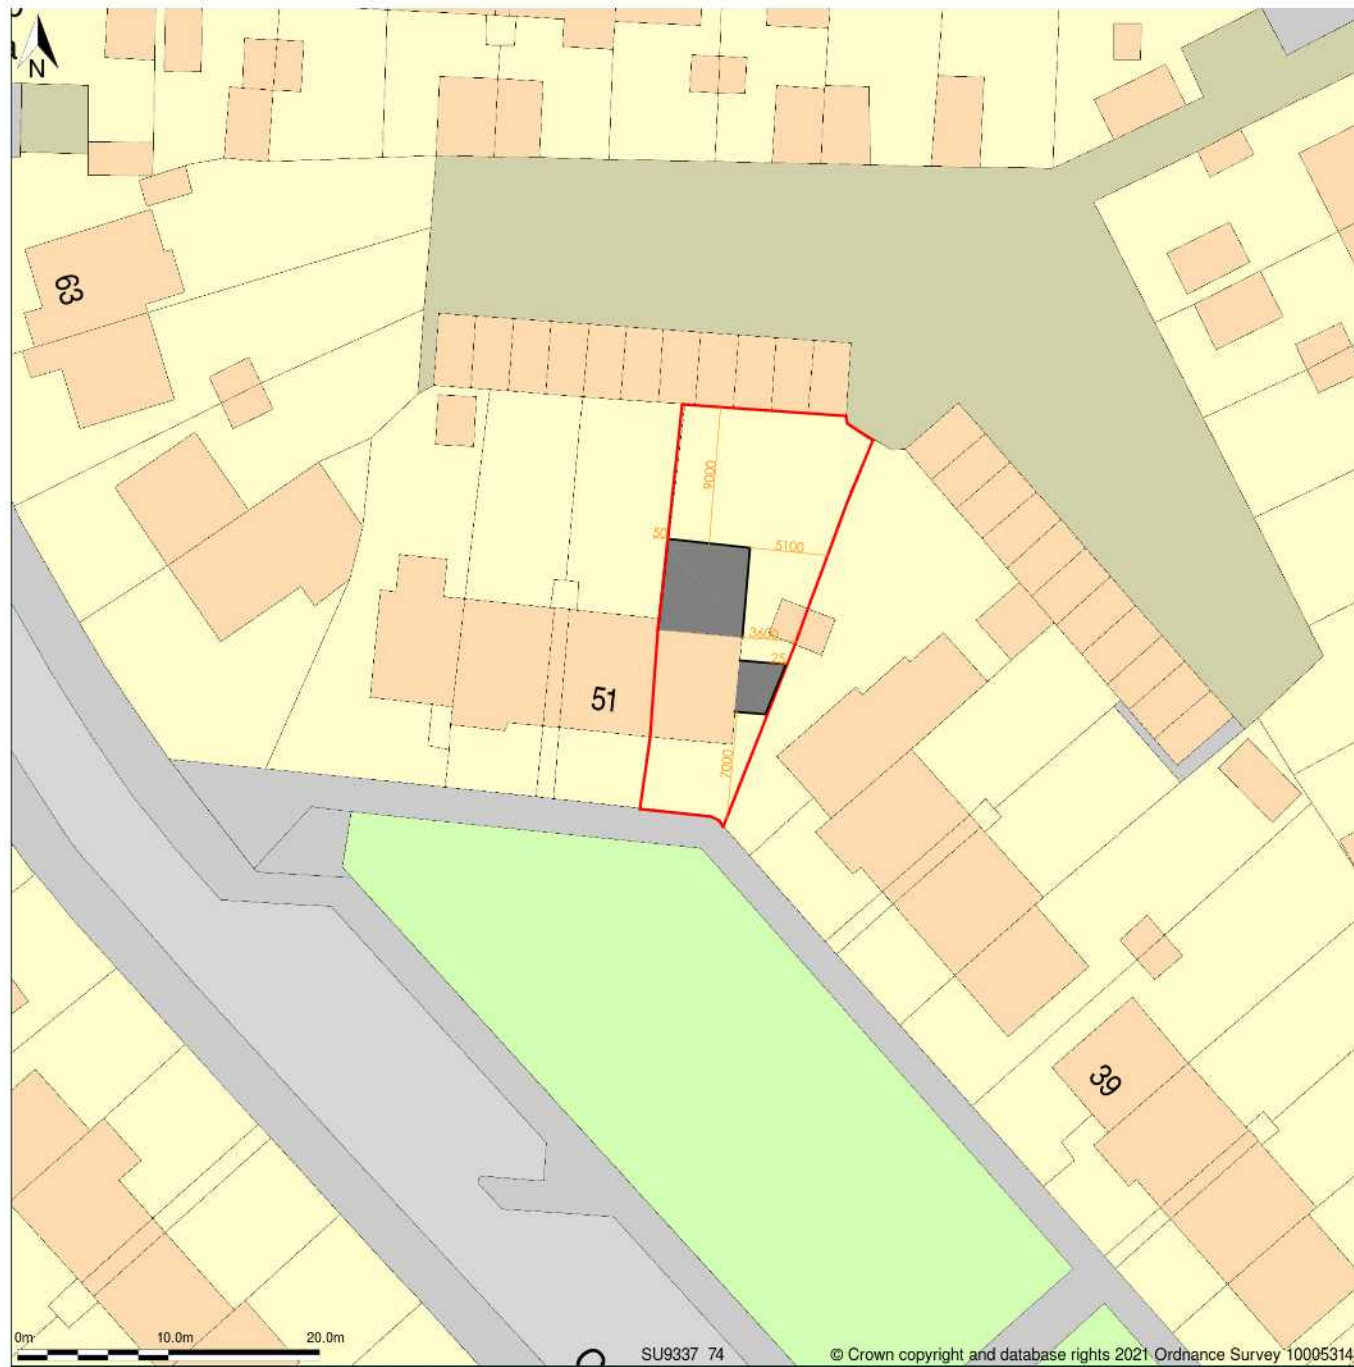


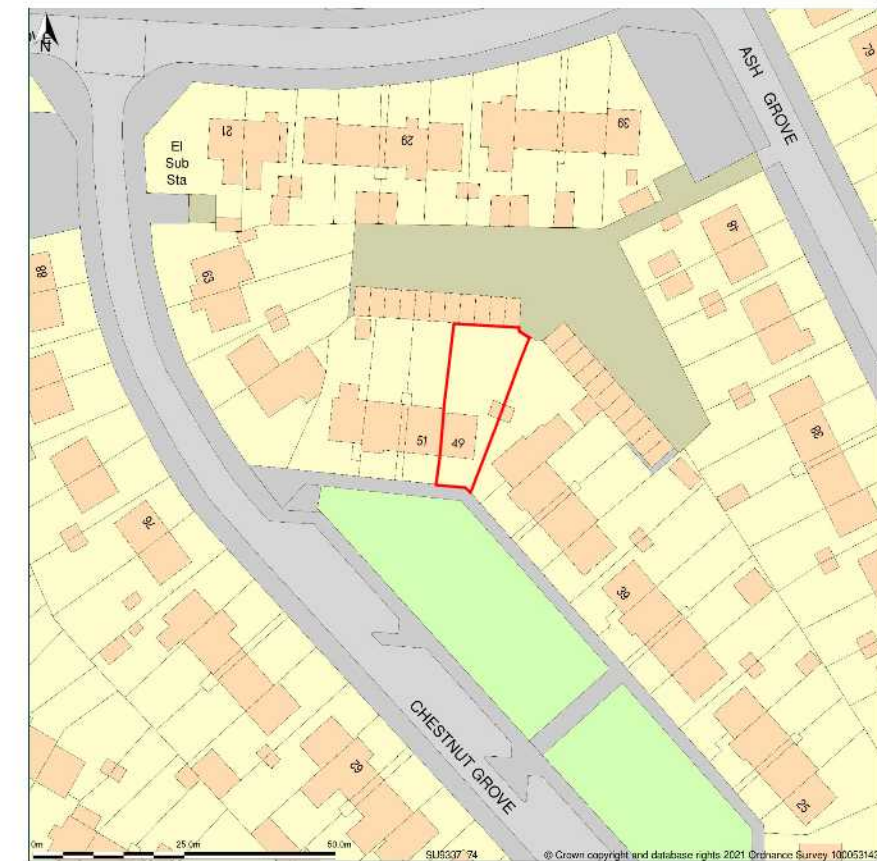

Proposed Block Plan
Scale 1:500
Crown Copyright. Licence number: 100053143

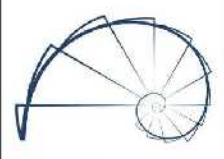

Existing Location Plan
Scale 1:1250

 Designess	Client Ms Radkowska 49 Chestnut Grove, Bognor Regis, PO22 9JF	Drawn Date 01/02/2021
	Job Title Single Storey Rear Extension and side porch erection	Scale As per dwgs
	Drawing Title Existing Location Plan & Proposed Block Plan	Status Planning Only
	Drawn By AS	Checked By -
	Drawing No. CGB01.00	Rev 2

DO NOT SCALE FROM THIS DRAWING. ALL DIMENSIONS TO BE CHECKED ON SITE.
THIS IS NOT A WORKING DRAWING. THIS DRAWING IS COPYRIGHT ©