

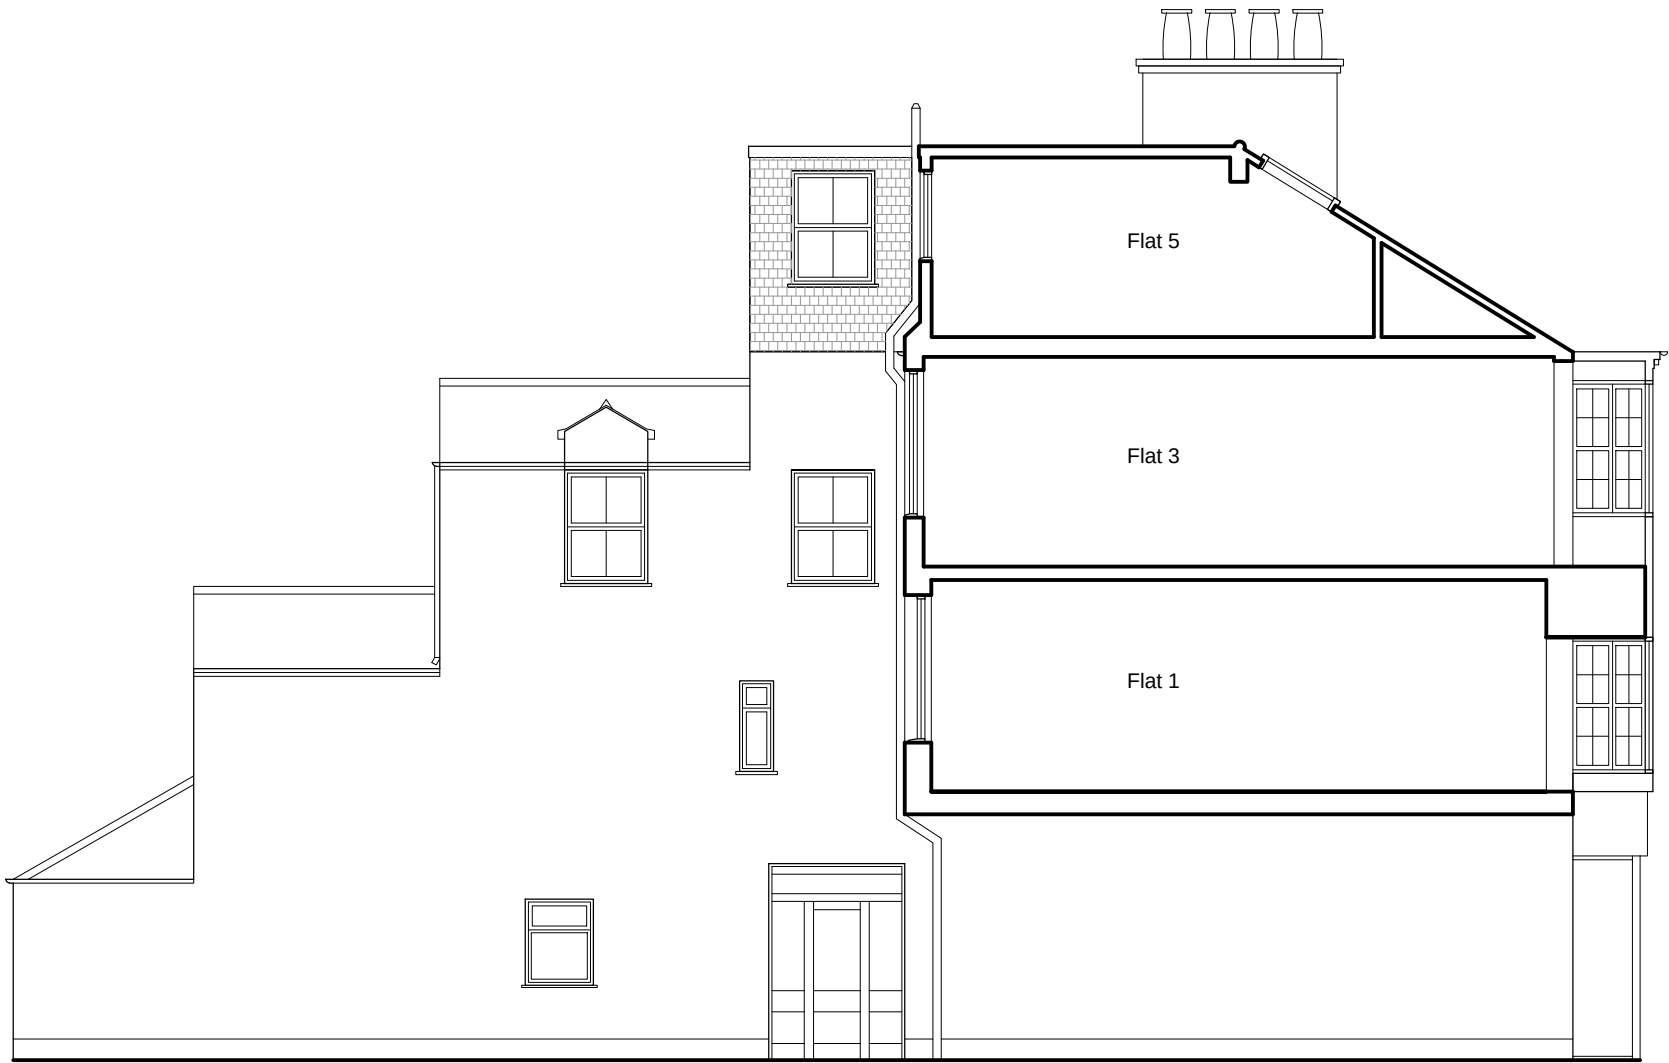


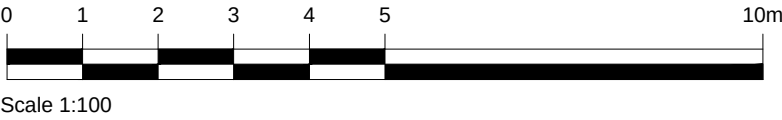

proposed
side elevation
scale 1:100

REVISIONS

All dimensions and particulars are to be checked on site before work commences and any discrepancy to be reported to Hughes Jay & Panter Ltd.

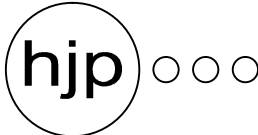

hjp

Grove House
64 Sutton Grove
Sutton, Surrey, SM1 4LP

Tel: 020 8661 2228
Fax: 020 8661 7551
mail@hjpsurveyors.com
www.hjpsurveyors.com

Operating throughout the UK
from London & West Sussex

hughes jay & panter ltd
chartered surveyors & property consultants

e-mail: mail@hjpsurveyors.com website: www.hjpsurveyors.com

Project

Conversion
37A London Road
Bognor Regis
West Sussex
PO21

Drawing
Proposed Side Elevation

Job Number

4832

Drawing Number : Revision

09: -

Drawn

ER

Date

November 2017

Computer Reference

Scale

1:100@A3

Client

Reynolds