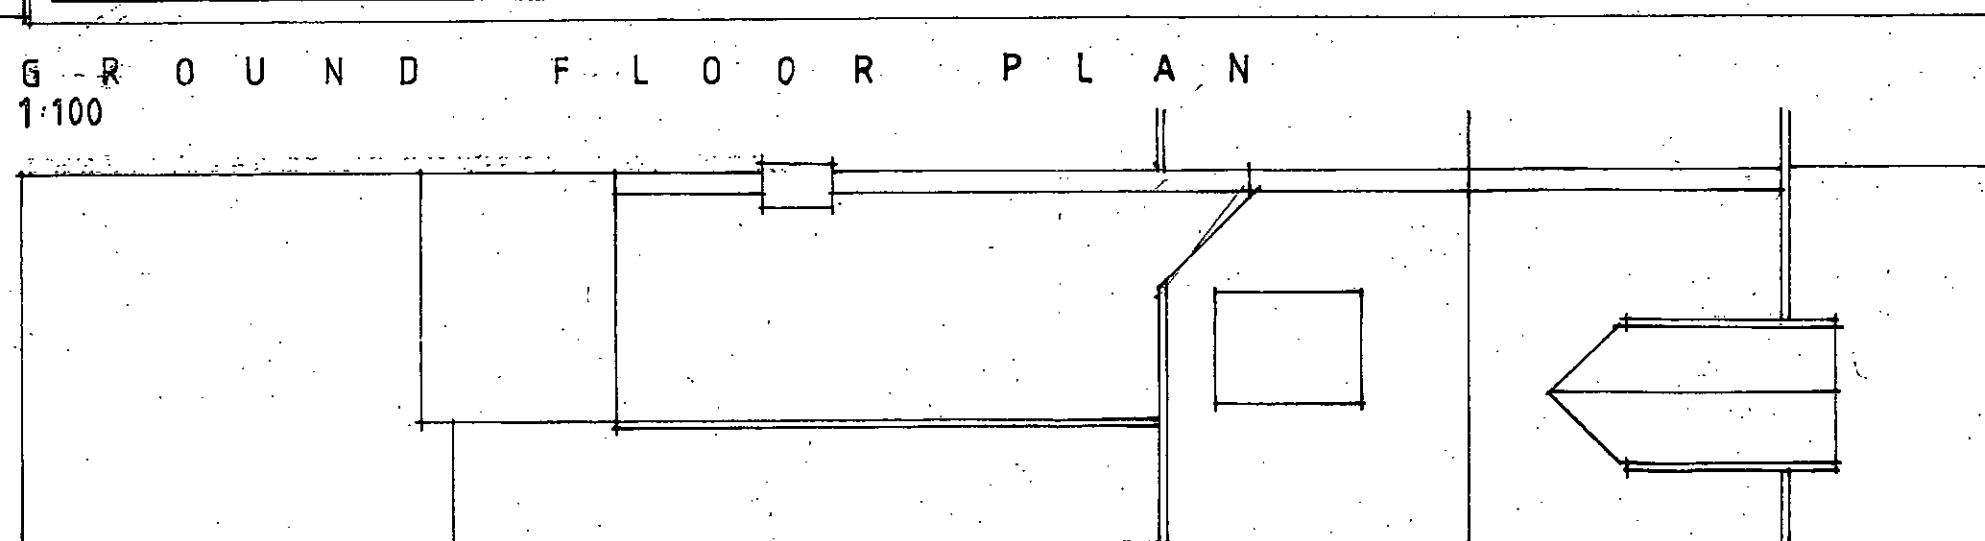
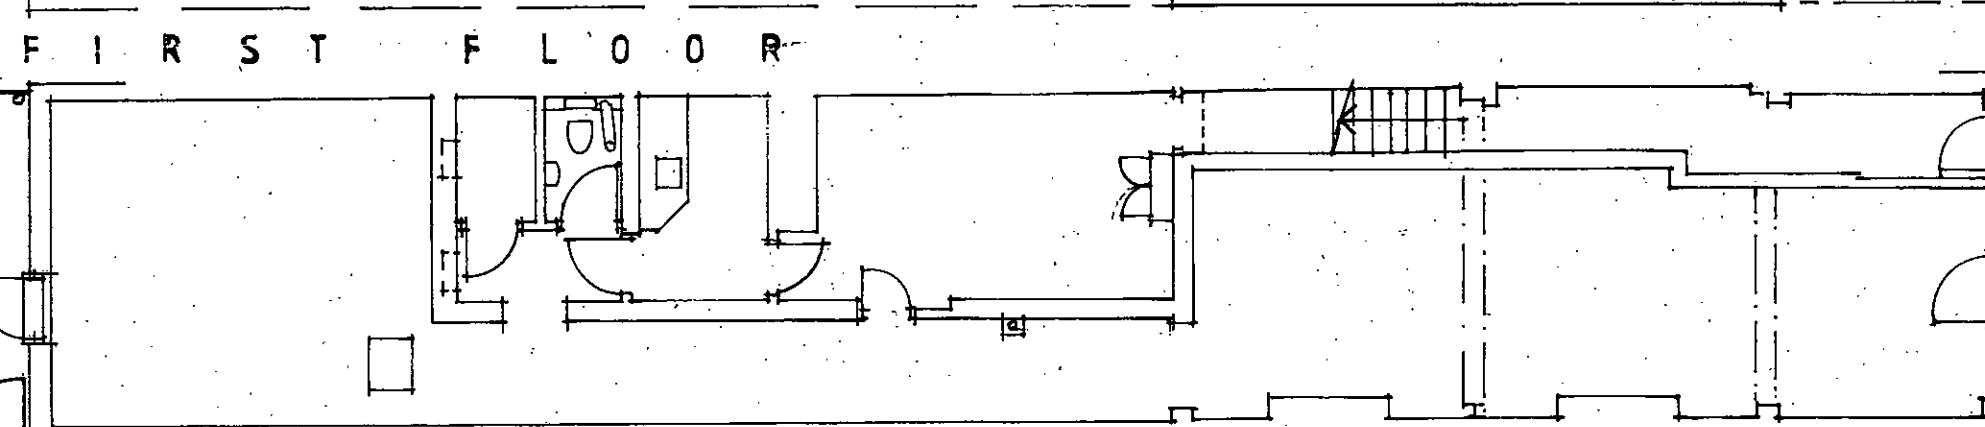
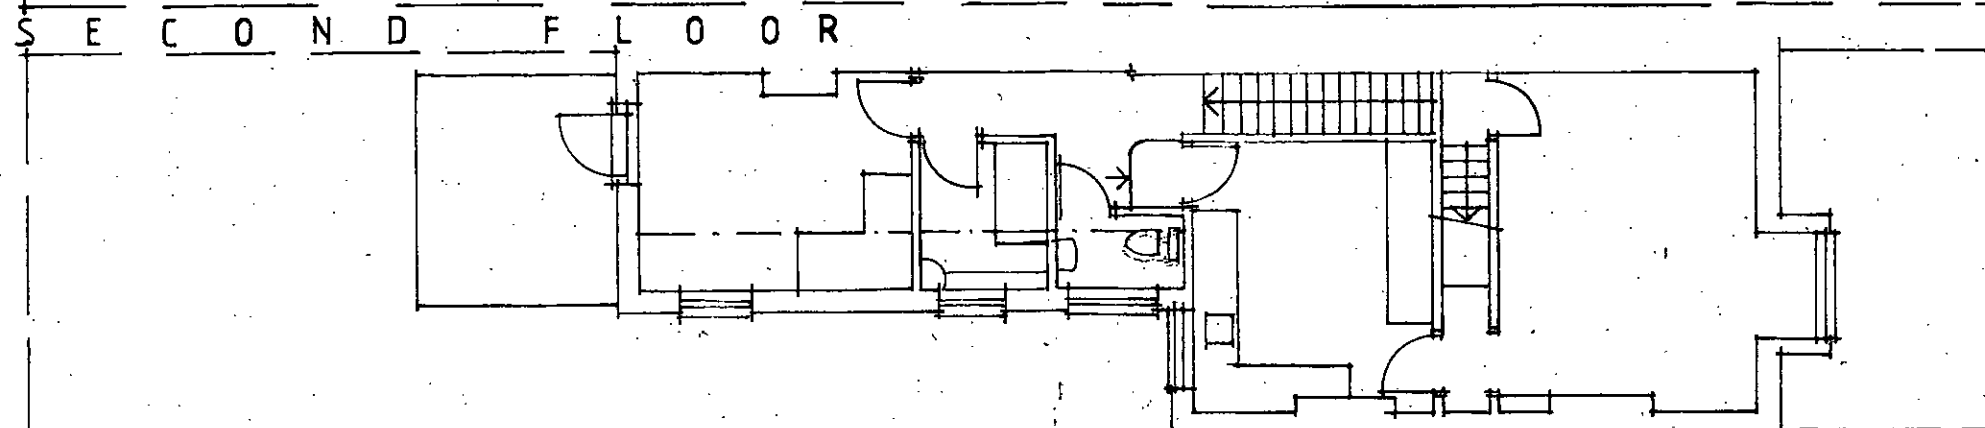
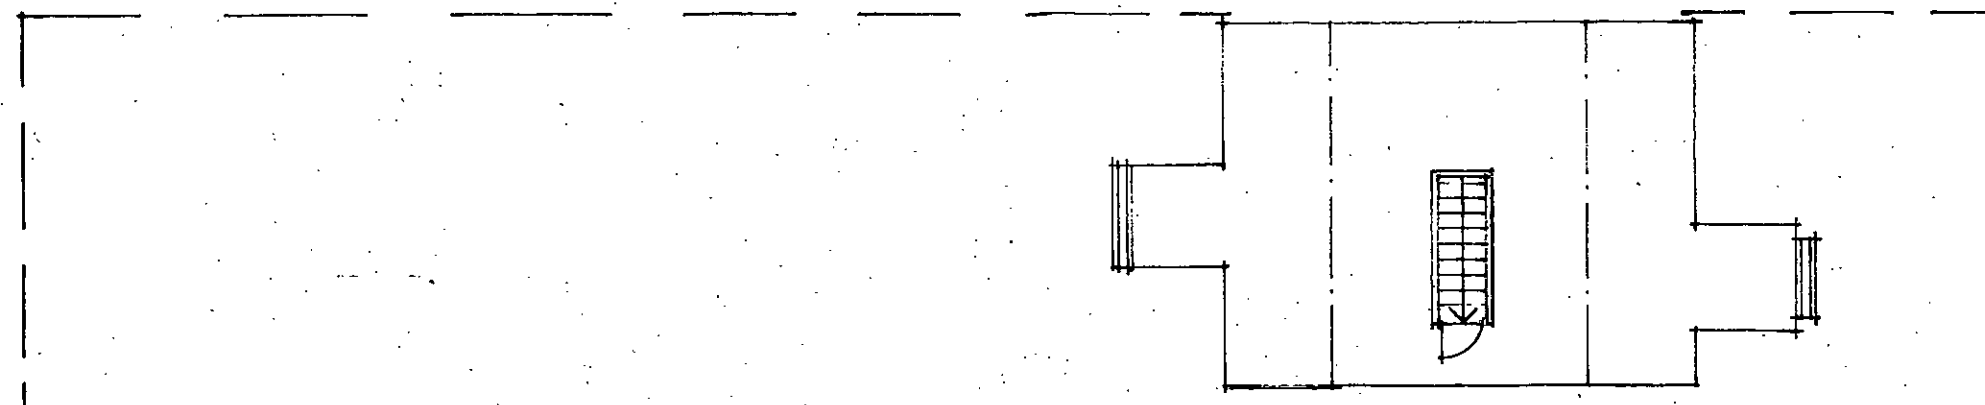
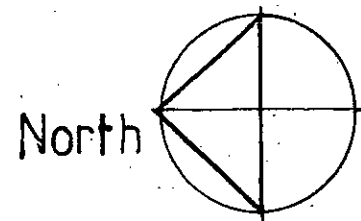


R & K Sartin
 Architectural & Interior Design
 4 Wheelwrights Close, Arundel, West Sussex, BN18 9TA
 Tel: 01903 - 882283

63A QUEENSWAY BOGNOR REGIS WEST SUSSEX PO21 1QL	EXISTING PLANS	MAR. 2019 1:100	Drg N° 2019/02/68/01
--	----------------	--------------------	-------------------------