



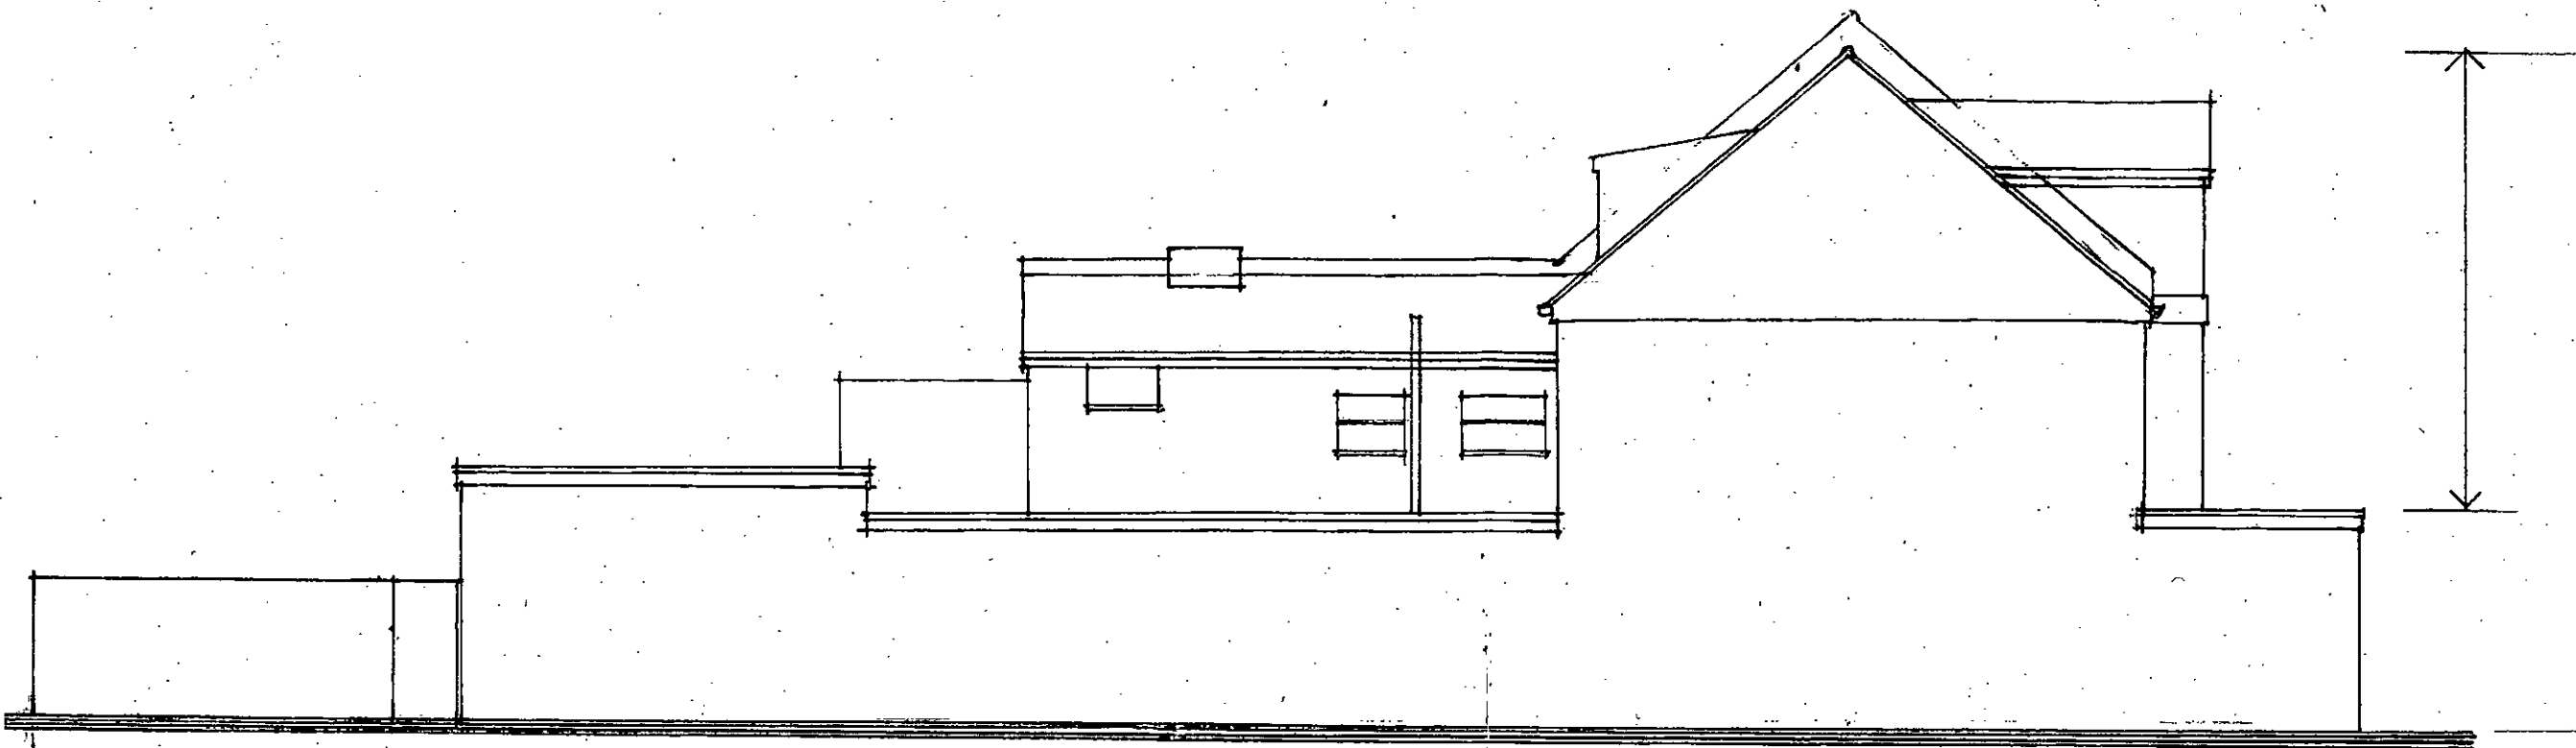


W E S T.
existing and proposed

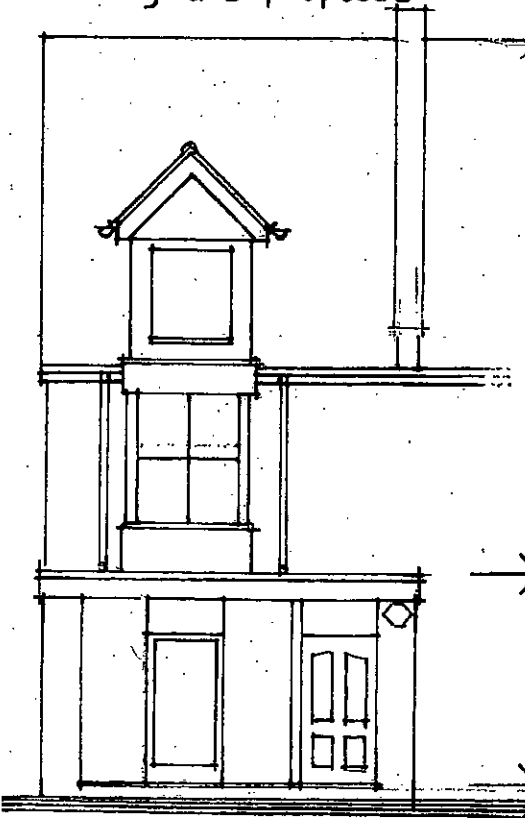


S O U T H
existing
1:100

FLAT
63A

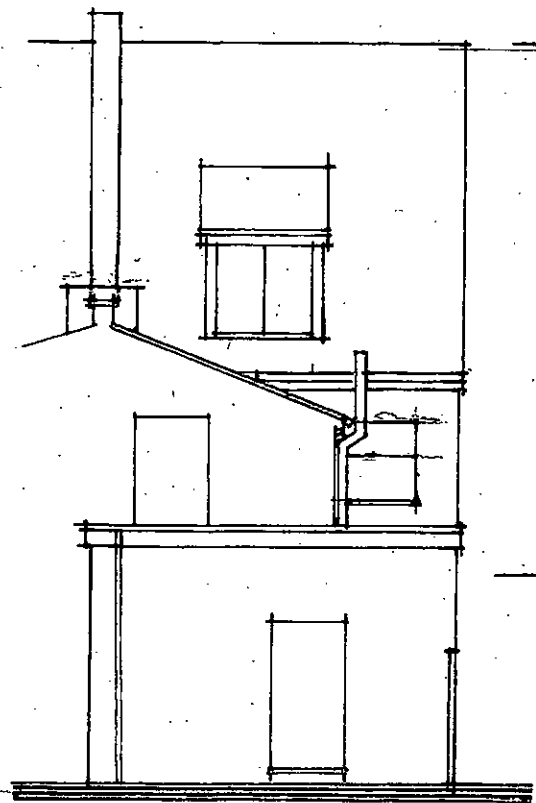


N O R T H
existing

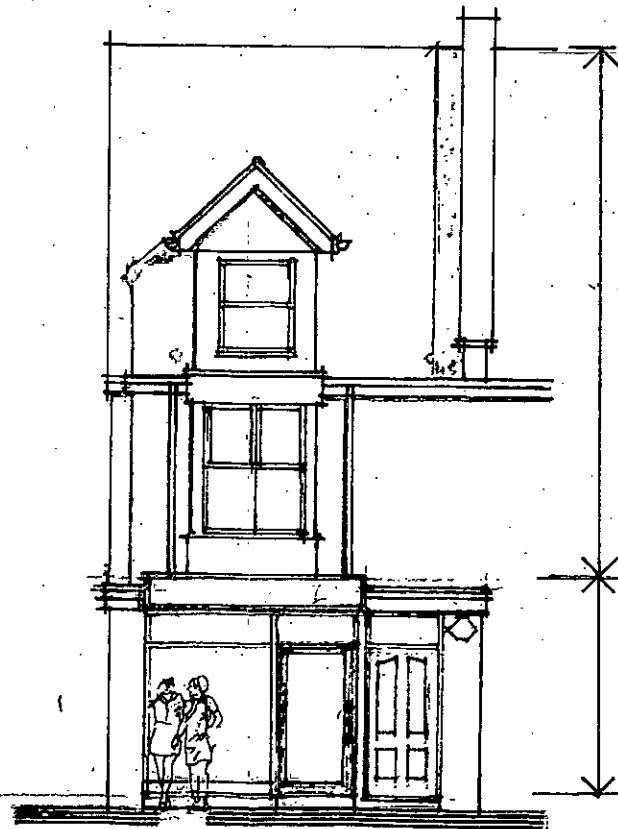

S O U T H
proposed

FLAT
63A

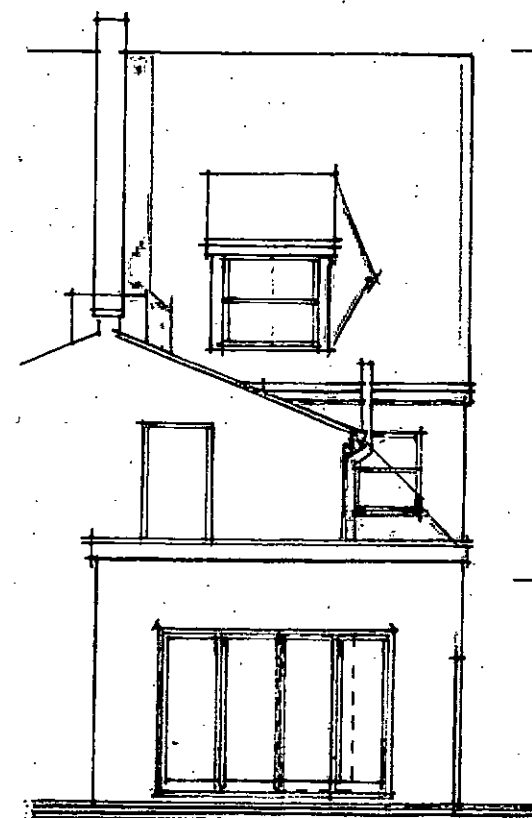

N O R T H
proposed

EXISTING &
PROPOSED
ELEVATIONS

MAR. 2019
1-100

Drg N°
2019/02/68V03