NOTES:

1. DO NOT SCALE FROM THIS DRAWING
2. THESE DRAWINGS ARE FOR PLANNING PURPOSES ONLY
3. ALL DRAWINGS SHOULD BE CHECKED BY A CONTRACTOR OR RIBA QUALIFIED ARCHITECT BEFORE CONSTRUCTION BEGINS

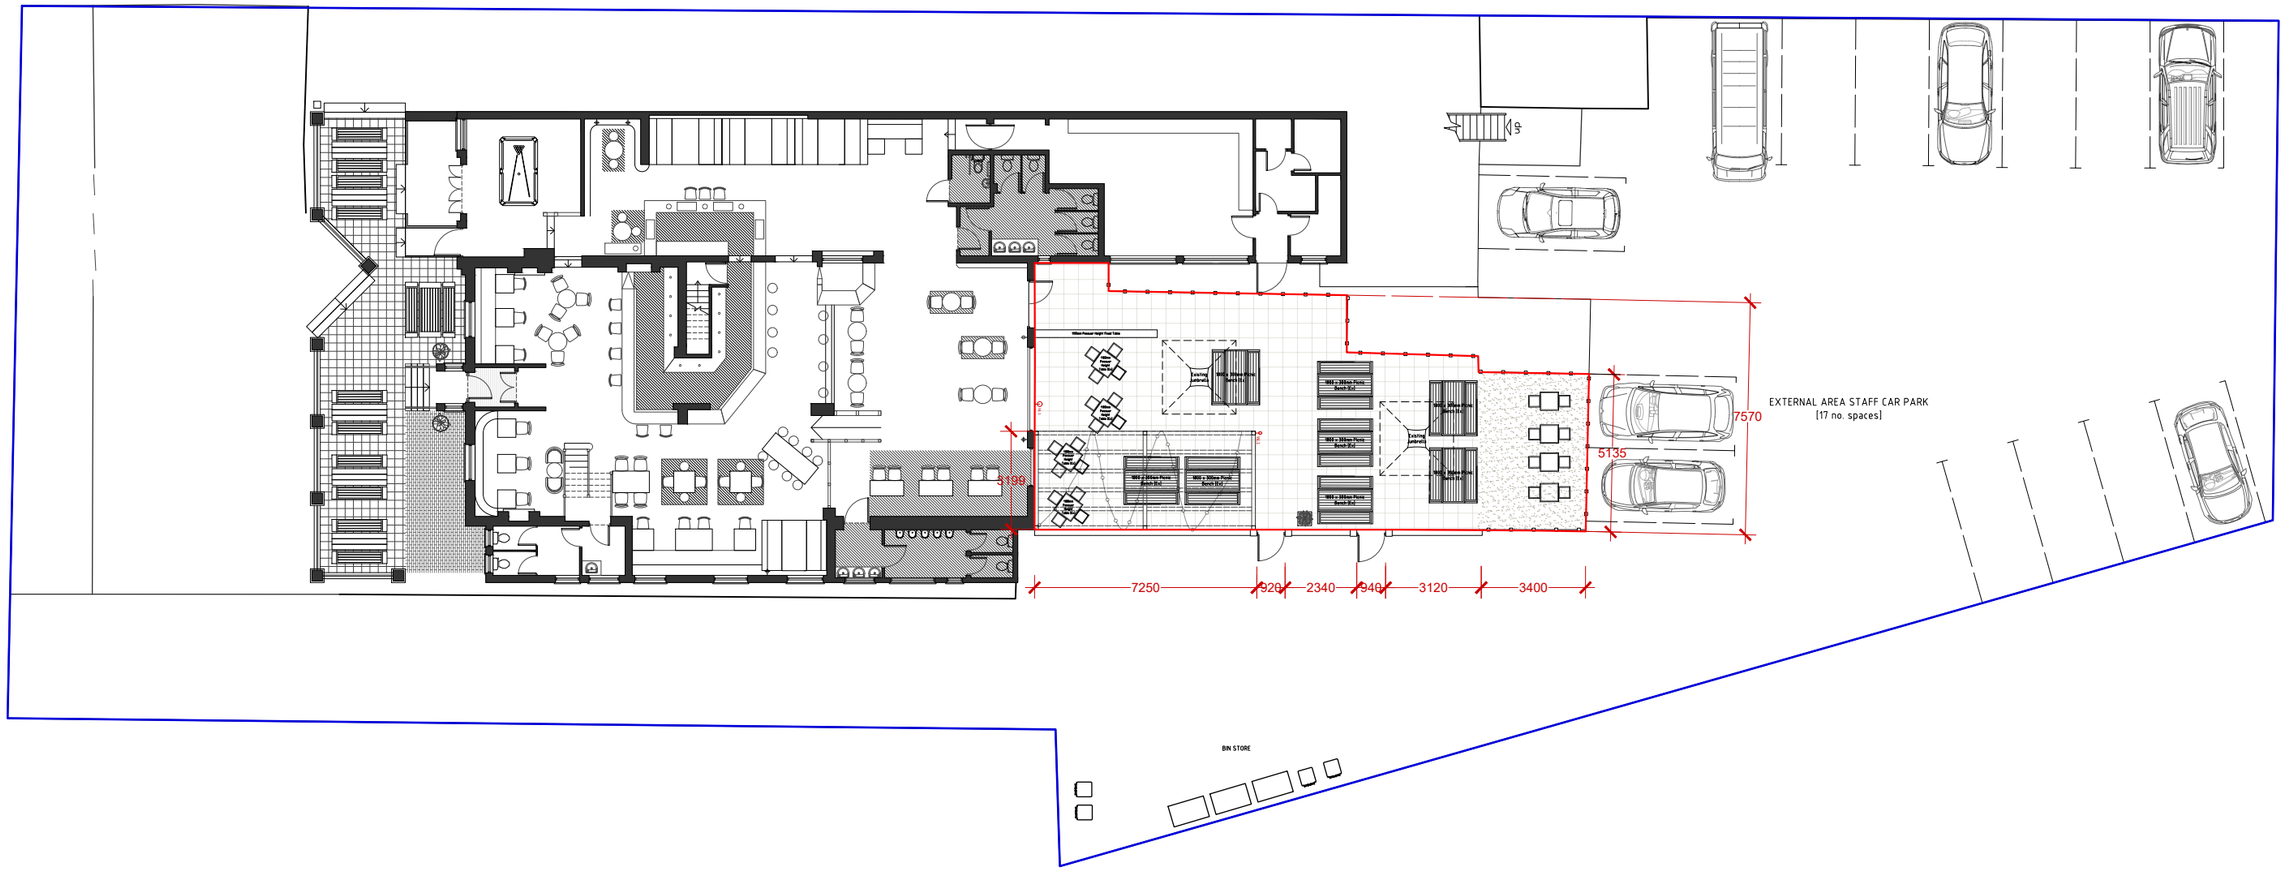


**E002** EXISTING GENERAL ARRANGEMENT PLAN

Scale: 1:200

0 2 4 6 8 10 M

| BY | DATE | DESCRIPTION | REV |
|---|---|---|---|

ARCHITECTS:

barnaby.newton

-ARCHITECTURAL DESIGNER-

t: 077 95609 1177 bnewtonarchitecture@gmail.com www.bnewtonarchitecture.co.uk

CLIENT:
Mr N. Marshall

PROJECT:
The William Hardwicke, 12 High Street
Bognor Regis, PO21 1SR

DRAWING TITLE:
Existing GA Plan - External Area

STATUS:
PLANNING INFORMATION

| SCALE: | DATE: |
|---|---|
| 1:200 @ A3 | 20.04.2020 |

| DRAWN BY: | DRAWING NUMBER: | REVISION: |
|---|---|---|
| BN | E002 | - |

ARUN DISTRICT COUNCIL BR/109/20/PL